112D2119 ASSY INSERT P870-56B

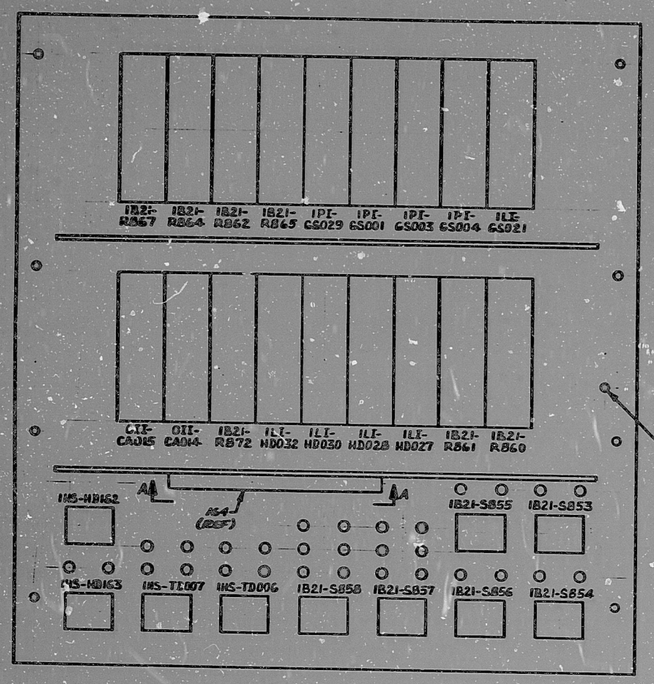

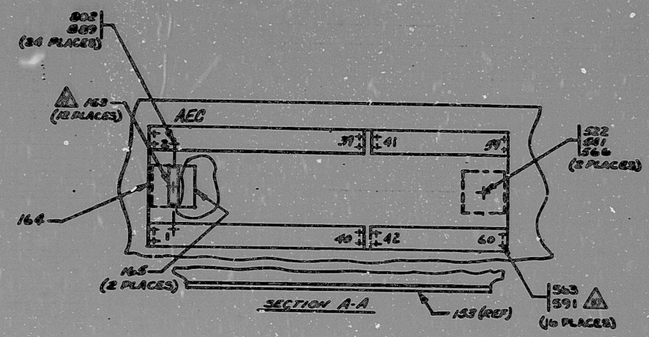

APERTURE CARD
COPY
AUG 18 1981
FOR REFERENCE ONLY
Not To Be Used For Construction

REVISIONS					PRINTS TO
1	AMC 3711		A		
	CONTROL ISSUE				

112D2119 F 2

RIDS

8111100898

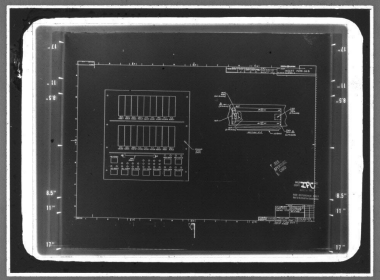

MMM 5824 — FILMSORT* Brand Aperture & Camera Cards and DUPLICARD* Brand Copy Cards — Product of 3M Company, St. Paul, Minn.