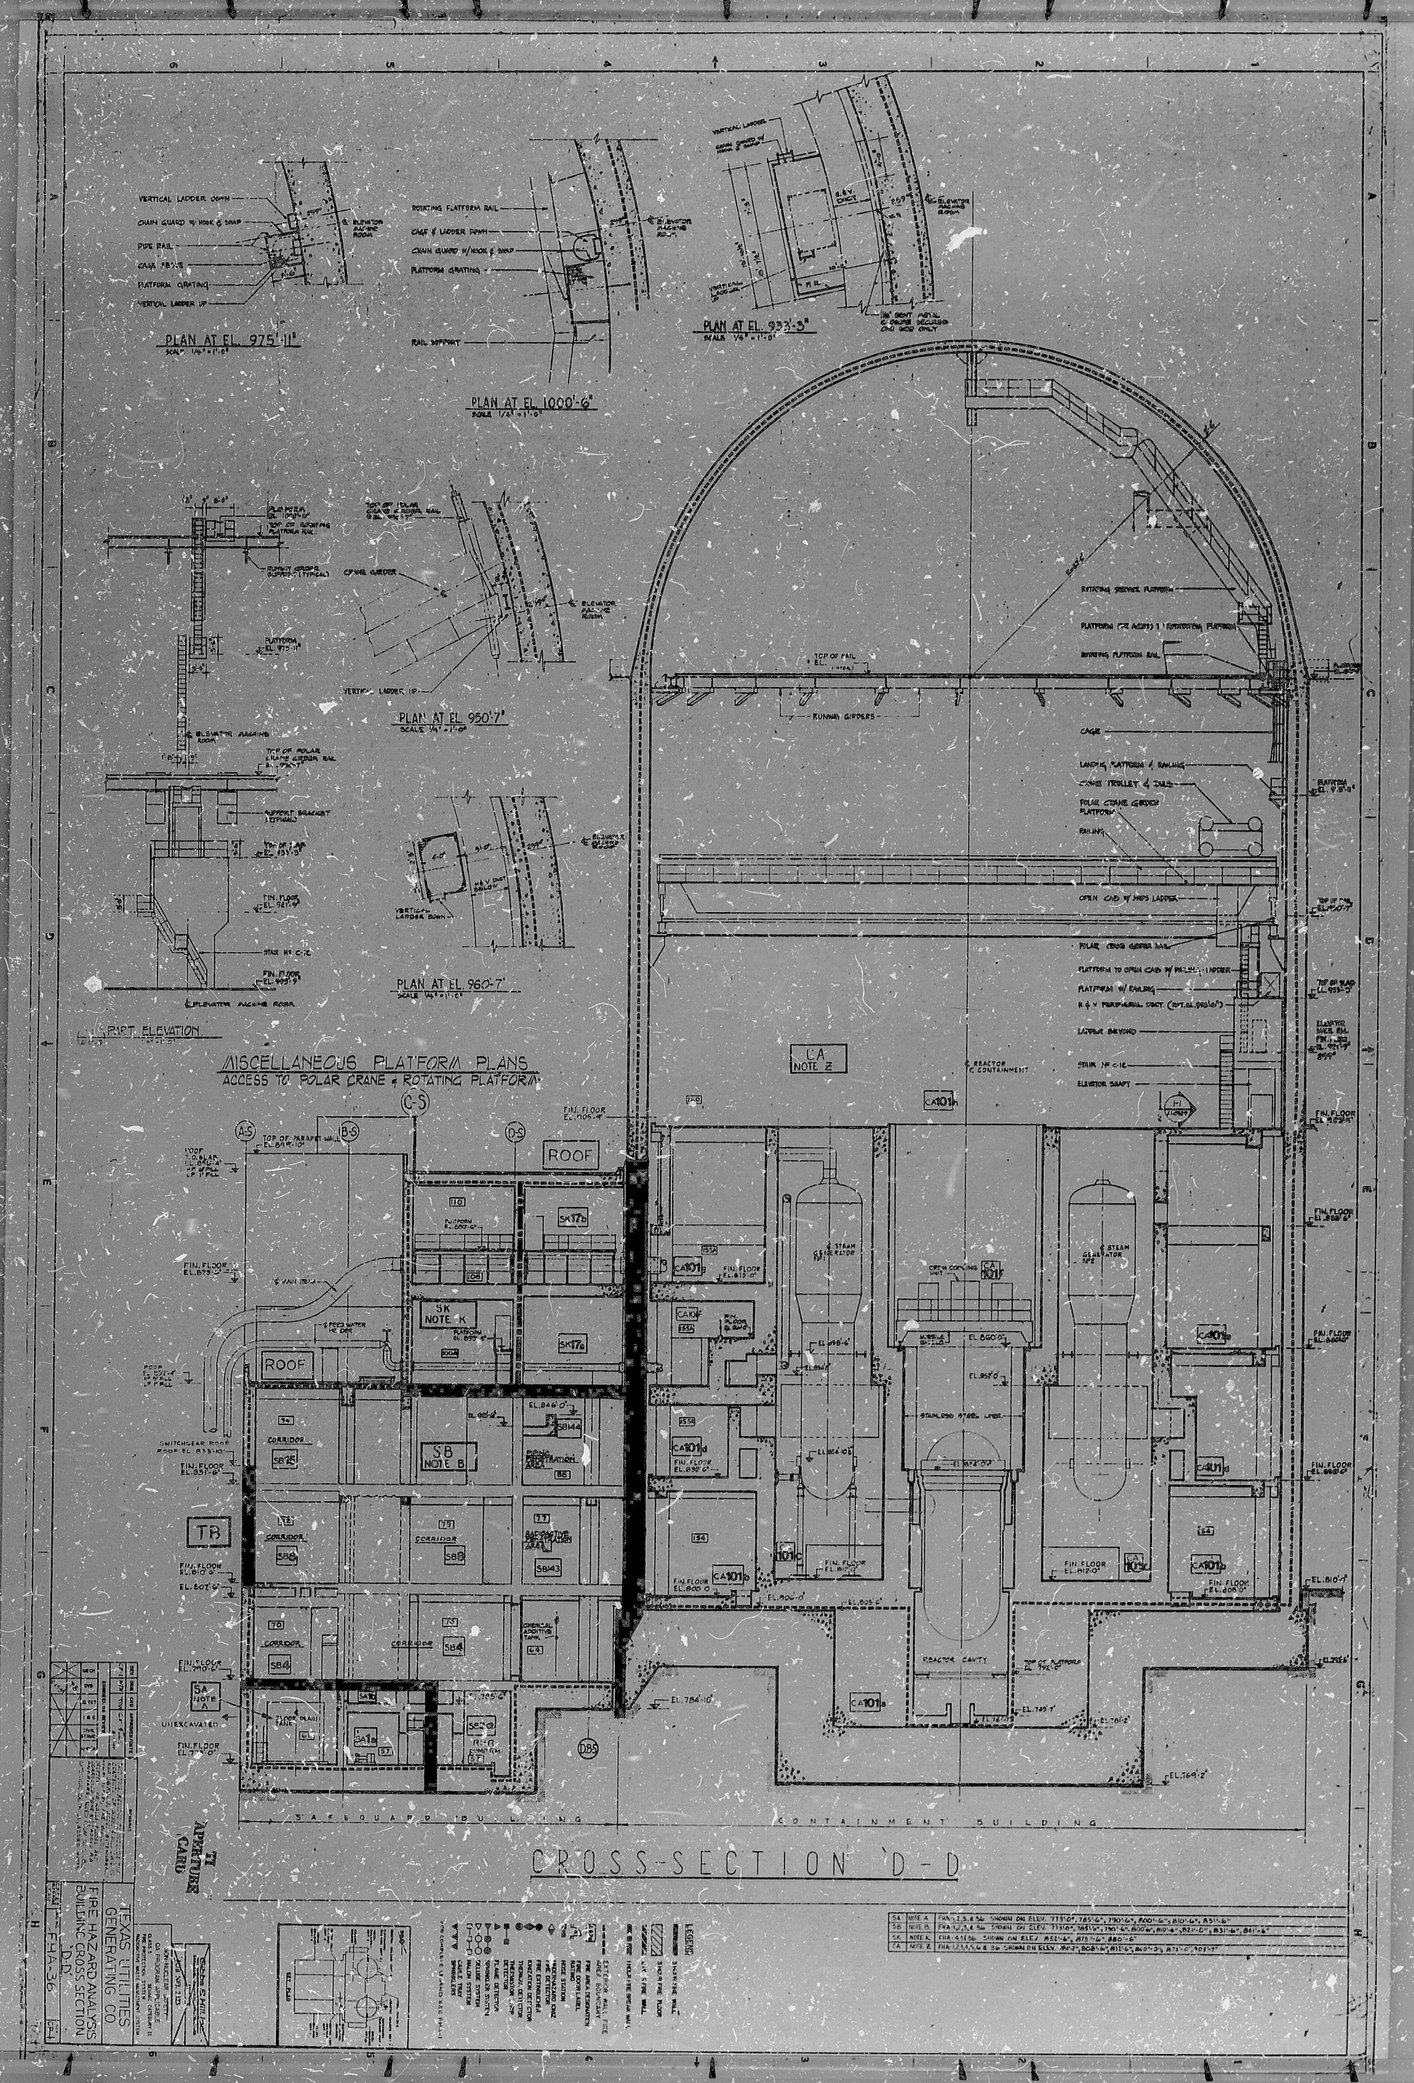
PLAN AT EL. 975'-11"
PLAN AT EL. 1000'-6"
PLAN AT EL. 933'-3"
PLAN AT EL. 950'-7"
PLAN AT EL. 960'-7"
PART ELEVATION
MISCELLANEOUS PLATFORM PLANS
ACCESS TO POLAR CRANE & ROTATING PLATFORM
ROOF
SK NOTE K
SB NOTE B
TB
SA NOTE A
CA NOTE Z
REACTOR CAVITY
SAFEGUARD BUILDING
CONTAINMENT BUILDING
CROSS-SECTION 'D-D'
TEXAS UTILITIES GENERATING CO.
FIRE HAZARD ANALYSIS
BUILDING CROSS-SECTION 'D-D'
FHA-36

8408300338

PDR RIDS

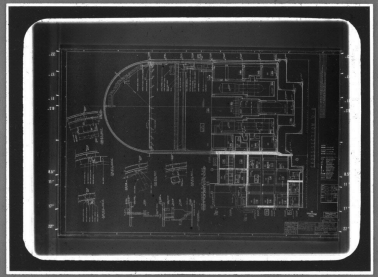

MMM 5824 — FILMSORT® Brand Aperture & Camera Cards and DUPLICARD® Brand Copy Cards — Product of 3M Company, St. Paul, Minn.