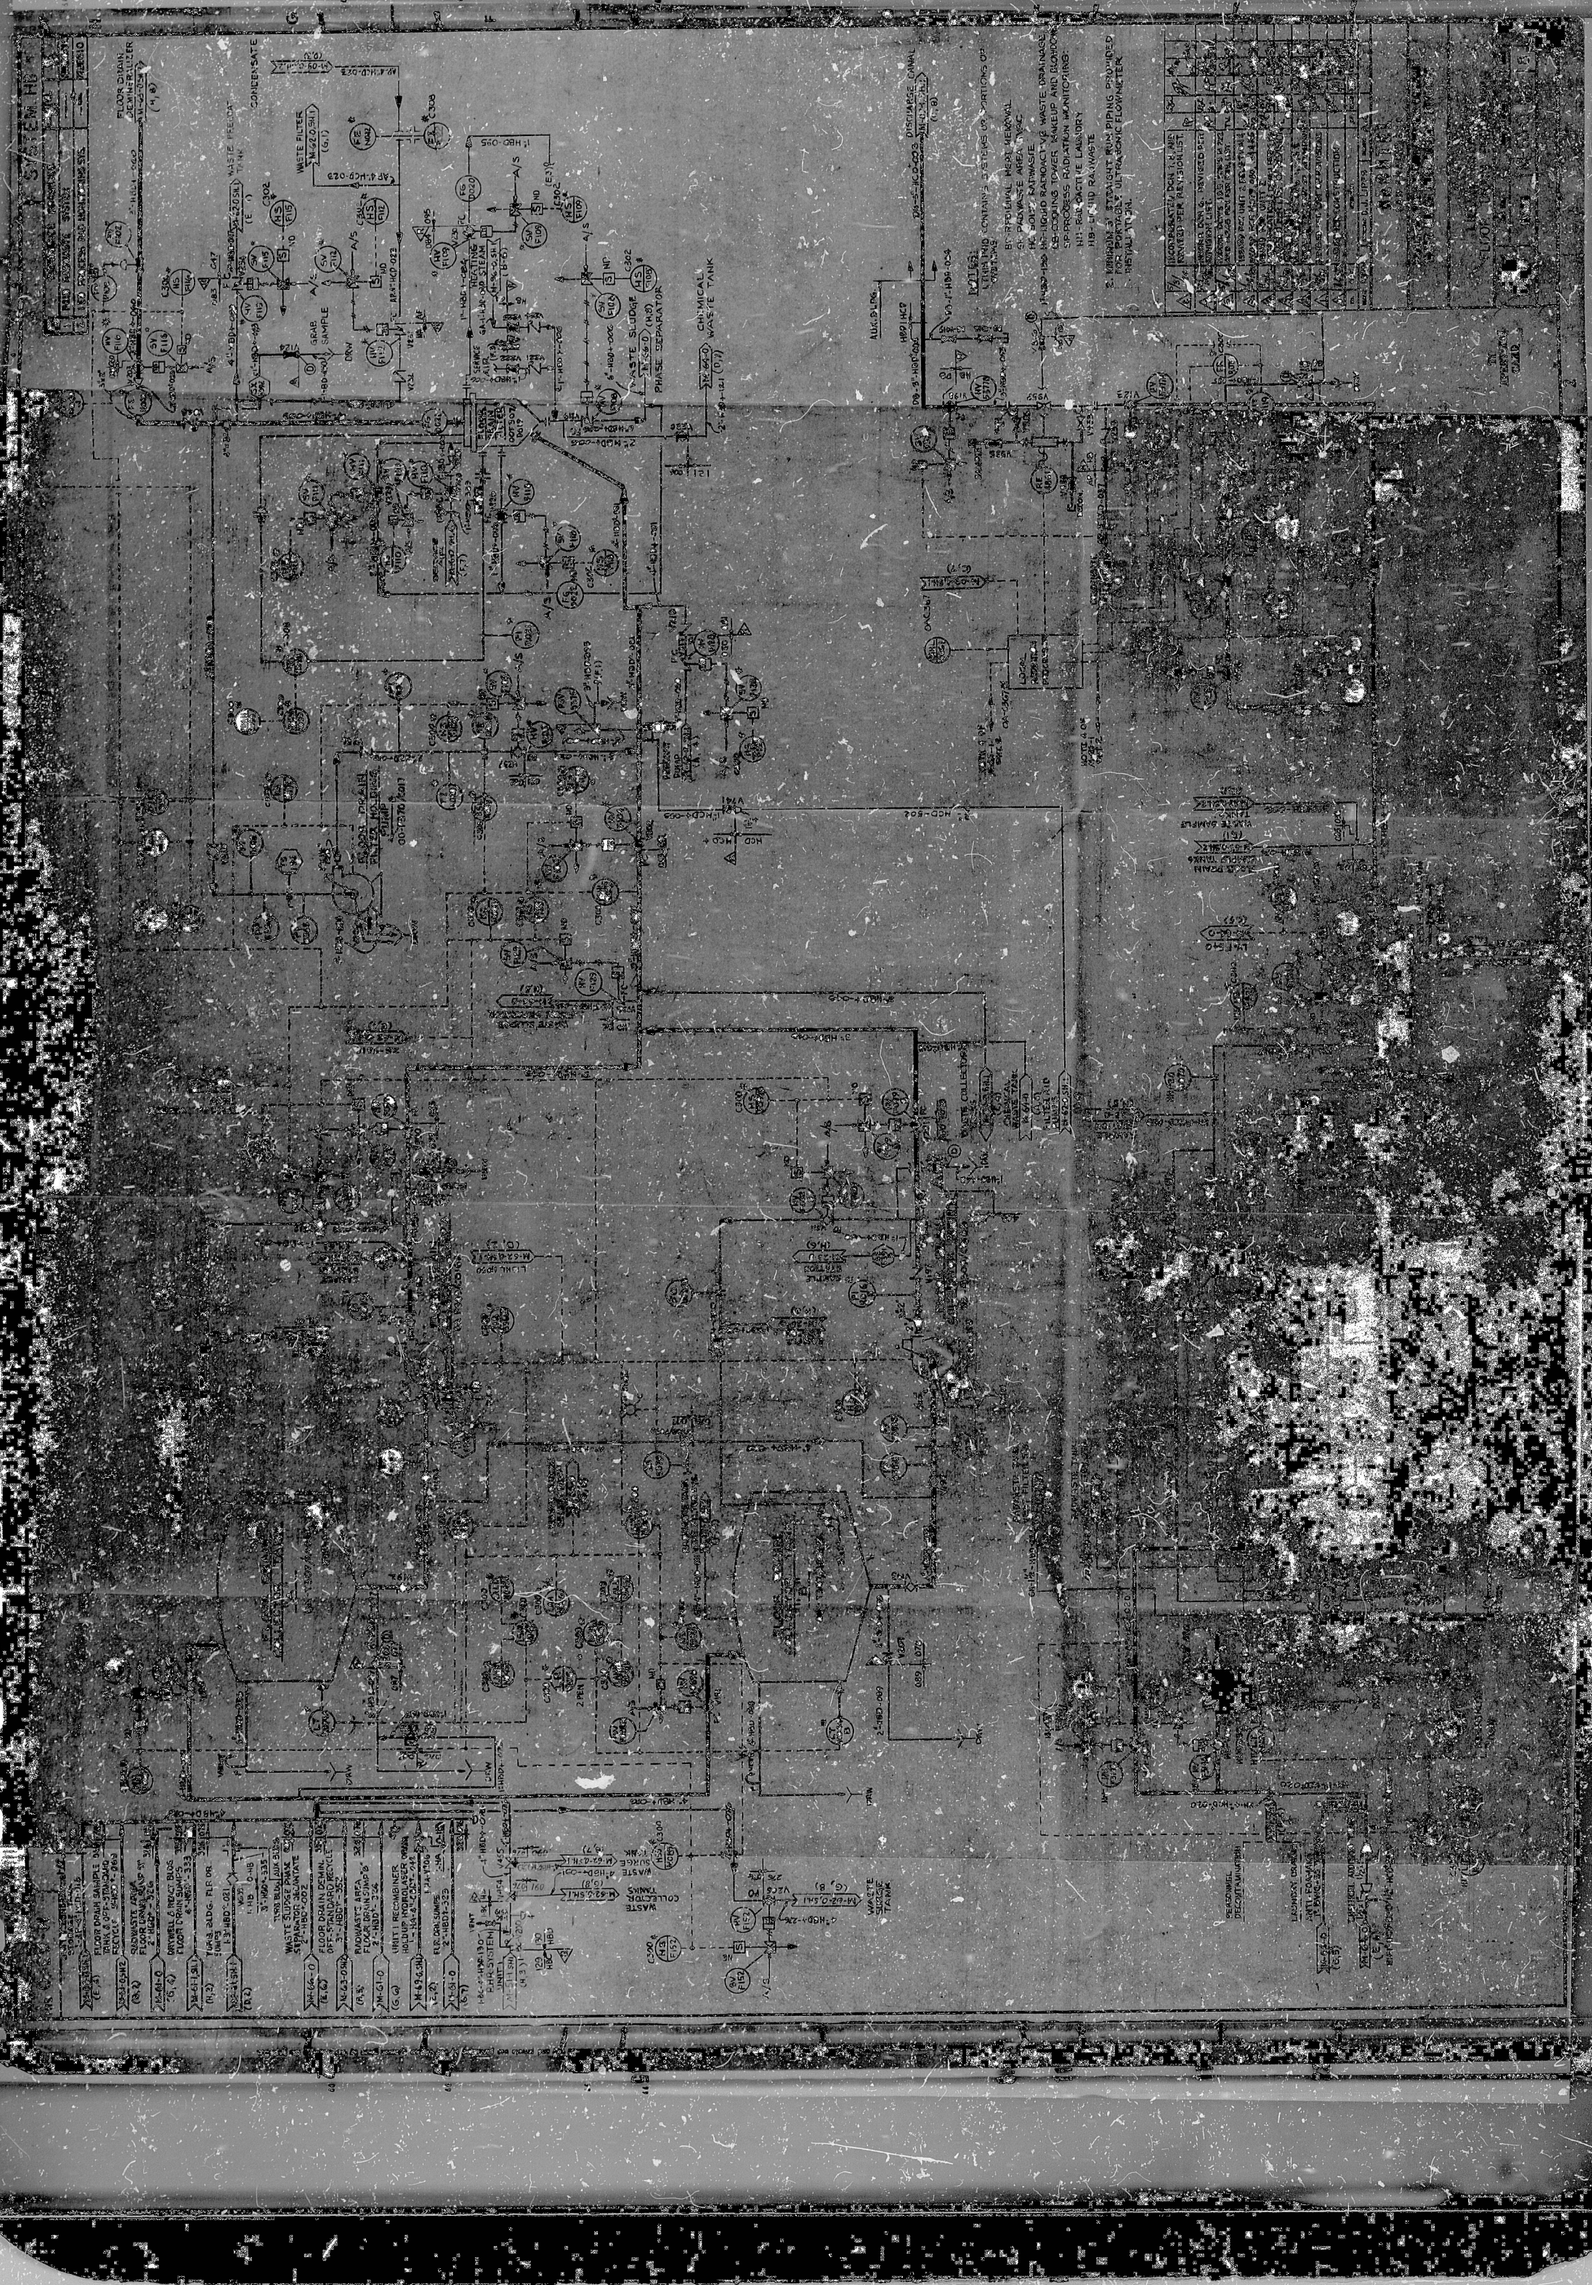
CONDENSATE
WASTE FILTER
FLOOR DRAIN
SAMPLE
DRAIN
WASTE SLUDGE
PHASE SEPARATOR
CHEMICAL WASTE TANK
DISCHARGE CANAL
BOILER
WASTE COLLECTOR TANKS
WASTE SLUDGE TANK
FLOOR DRAIN SAMPLE TANK
DRYWELL & REACT. BLDG. FLOOR DRAIN SUMPS
WASTE SLUDGE TANK
FLOOR DRAIN DEMIN. SYSTEM
FLOOR DRAIN SAMPLE
UNIT 1 RECHANNER HOLDUP MONITOR TANK
ELEV. DRY WELL SUMPS
REGIONAL DECONTAMINATION
LAUNDRY DRAIN TANK
WASTE SLUDGE TANK

8409050538

PDR RIDS

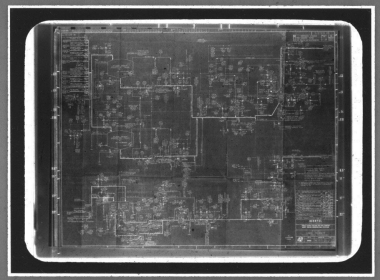

MMM 5824 — FILMSORT® Brand Aperture & Camera Cards and DUPLICARD® Brand Copy Cards — Product of 3M Company, St. Paul, Minn.