ATI RACK ASSEMBLY NO. 7N172

SIGNAL DESCRIPTION	FLAG FROM SHT #	I/O CONN CONN #	I/O CONN PIN #	ATI CONT. MOD. 8 ASSY #48035 SIG IN PINS	SLOT	SIG OUT PINS
02 CLK	A2TT22			28	4	
0-TRAIN	J2TD22			11	4	
CPIS I-ATI	A1TR12	J1	B3	27	4	
CRVIS I-ATI	B1TR12	J1	B4	25	4	
AFAS I-ATI	C1TR12	J1	B7	23	4	
LSP-I-ATI	D1TR12	J1	B6	18	4	
SCBSIS I-ATI	E1TR12	J1	B5	20	4	
FBVIS I-ATI	F1TR12	J1	B8	16	4	
CPIS IV-ATI	A4TR42	J1	C1	26	4	
CRVIS IV-ATI	B4TR42	J1	C2	24	4	
AFAS IV-ATI	C4TR42	J1	C5	22	4	
LSP IV-ATI	D4TR42	J1	C4	17	4	
SCBSIS IV-ATI	E4TR42	J1	C3	19	4	
FBVIS IV-ATI	F4TR42	J1	C6	15	4	
AFAS II-ATI	C2TR22	J1	C7	21	4	
10's DIGIT MSB	KK2TD22			33	4	
10's DIGIT BIT 2	AA2TD22			34	4	
10's DIGIT BIT 1	BB2TD22			35	4	
10's DIGIT LSB	CC2TD22			36	4	
1's DIGIT MSB	DD2TD22			29	4	
1's DIGIT BIT 2	EE2TD22			30	4	
1's DIGIT BIT 1	FF2TD22			31	4	
1's DIGIT LSB	HH2TD22			32	4	

SIGNAL DESCRIPTION	FLAG FROM SHT #	ATI CONT. MOD. 3 ASSY #48035 SIG IN PINS	SLOT	SIG OUT PINS	I/O CONN CONN #	I/O CONN CONN PINS	ATI PANEL ASSY #7N212 T8 CONN PINS
COMP. OR	CTT22		4	95			
CPIS-I LAMP	ATL22		4	60	J1	H1	D3
CRVIS-I LAMP	BTL22		4	76	J1	H2	D2
AFAS-I LAMP	CTL22		4	78	J1	H3	C4
LSP-I LAMP	DTL22		4	84	J1	H4	C5
SCBSIS-I LAMP	ETL22		4	81	J1	H5	C6
FBVIS-I LAMP	FTL22		4	89	J1	H6	D1
CPIS-IV LAMP	HTL22		4	75	J1	H7	E3
CRVIS-IV LAMP	JTL22		4	77	J1	H8	E2
AFAS-IV LAMP	KTL22		4	79	J1	P1	D4
LSP-IV LAMP	LTL22		4	85	J1	P2	D5
SCBSIS-IV LAMP	MTL22		4	82	J1	P3	D6
FBVIS-IV LAMP	NTL22		4	85	J1	P4	E1
AFAS-II LAMP	PTL22		4	80	J1	P5	E4
LAMP TEST CPIS-I	ATLT22		4	69	J1	D1	F4
LAMP TEST CRVIS-I	BTLT22		4	67	J1	D2	F3
LAMP TEST AFAS-I	CTLT22		4	65	J1	D3	E5
LAMP TEST LSP-I	DTLT22		4	45	J1	D4	E6
LAMP TEST SCBSIS-I	ETLT22		4	62	J1	D5	F1
LAMP TEST FBVIS-I	FTLT22		4	74	J1	D6	F2
LAMP TEST CPIS-IV	HTLT22		4	68	J1	D7	G4
LAMP TEST CRVIS-IV	JTLT22		4	66	J1	D8	G3
LAMP TEST AFAS-IV	KTLT22		4	64	J1	E1	F5
LAMP TEST LSP-IV	LTLT22		4	47	J1	E2	F6
LAMP TEST SCBSIS-IV	MTLT22		4	61	J1	E3	G1
LAMP TEST FBVIS-IV	NTLT22		4	73	J1	E4	G2
LAMP TEST AFAS-II	PTLT22		4	63	J1	E5	G5

TI APERTURE CARD

ATI MODULE B

10466-T-104-0179-04

SIZE	CODE IDENT NO.	DWG NO.
F	02750	KM1909

SCALE | REVISION | SHEET 17 OF 17

I certify that the image contained on this frame was made in the normal and regular course of business, on the date stated below and that it is an accurate reproduction of the document(s) submitted for Micrographics.
DATE 2-5-80 OPERATOR [illegible] SUPERVISOR [illegible]

30X

8410020062

PDR RIDS

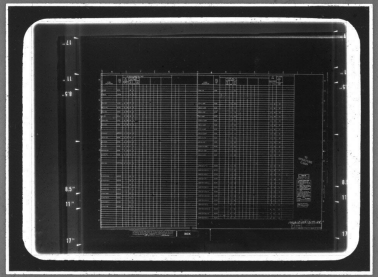

MMM 5824 FILMSORT® Brand Aperture & Camera Cards and DUPLICARD® Brand Copy Cards — Product of 3M Company, St. Paul, Minn.