


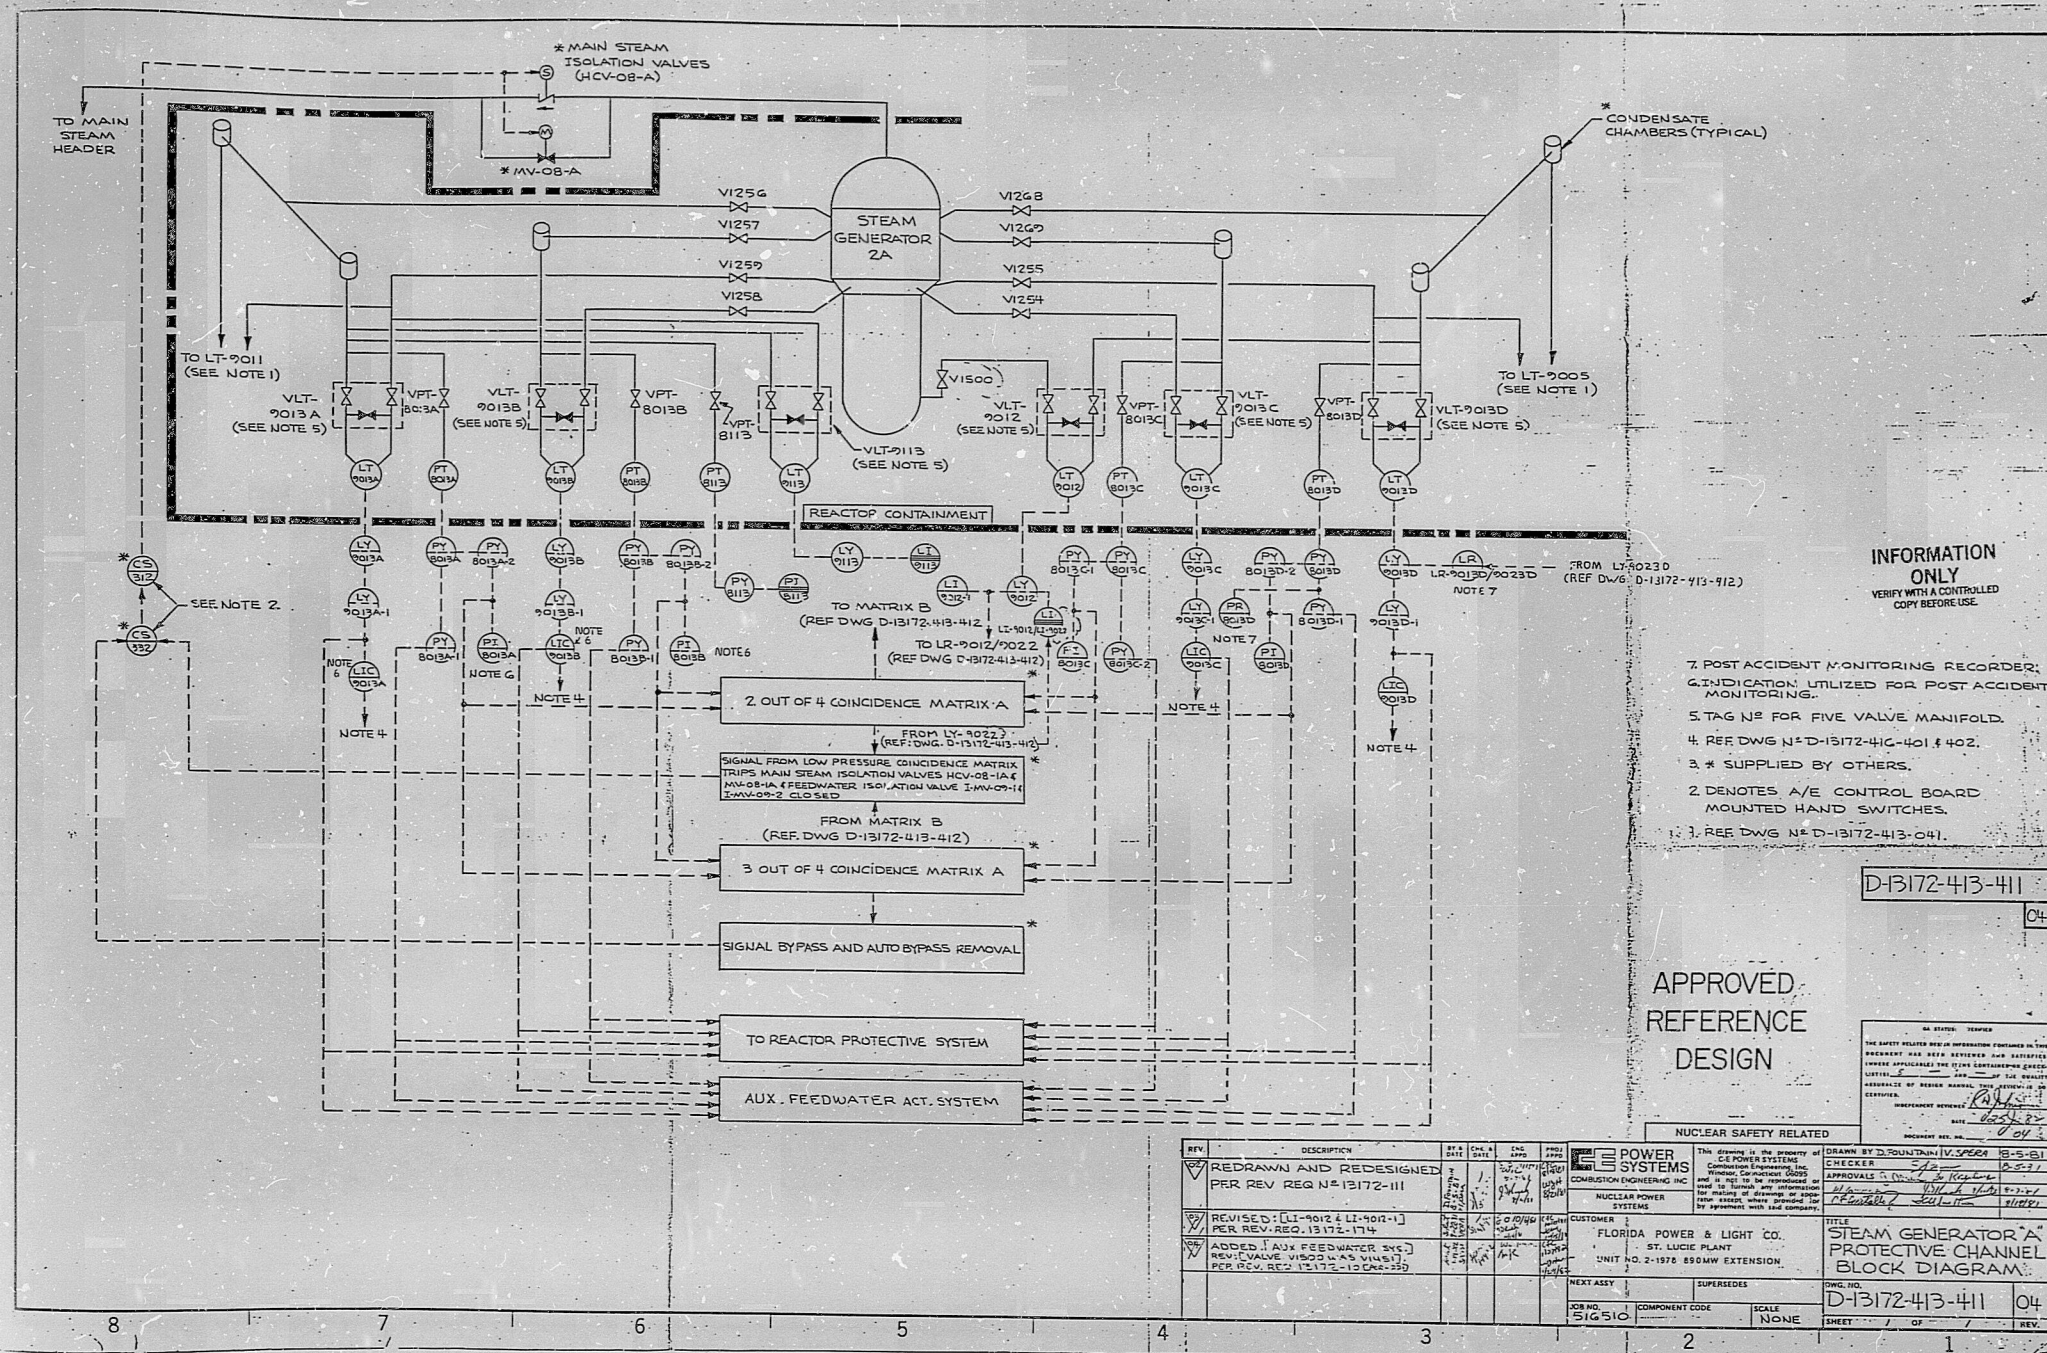

INFORMATION
ONLY
VERIFY WITH A CONTROLLED
COPY BEFORE USE

7. POST ACCIDENT MONITORING RECORDER;
INDICATION UTILIZED FOR POST ACCIDENT
MONITORING.
5. TAG N° FOR FIVE VALVE MANIFOLD.
4. REF DWG N° D-13172-41C-401 & 402.
3. * SUPPLIED BY OTHERS.
2. DENOTES A/E CONTROL BOARD
MOUNTED HAND SWITCHES.
1. 3. REF DWG N° D-13172-413-041.

APPROVED
REFERENCE
DESIGN

REVISIONS				POWER SYSTEMS				CUSTOMER				DRAWN BY			


APERTURE
CARD

9906150206

PDR RIDS

9906150206

