


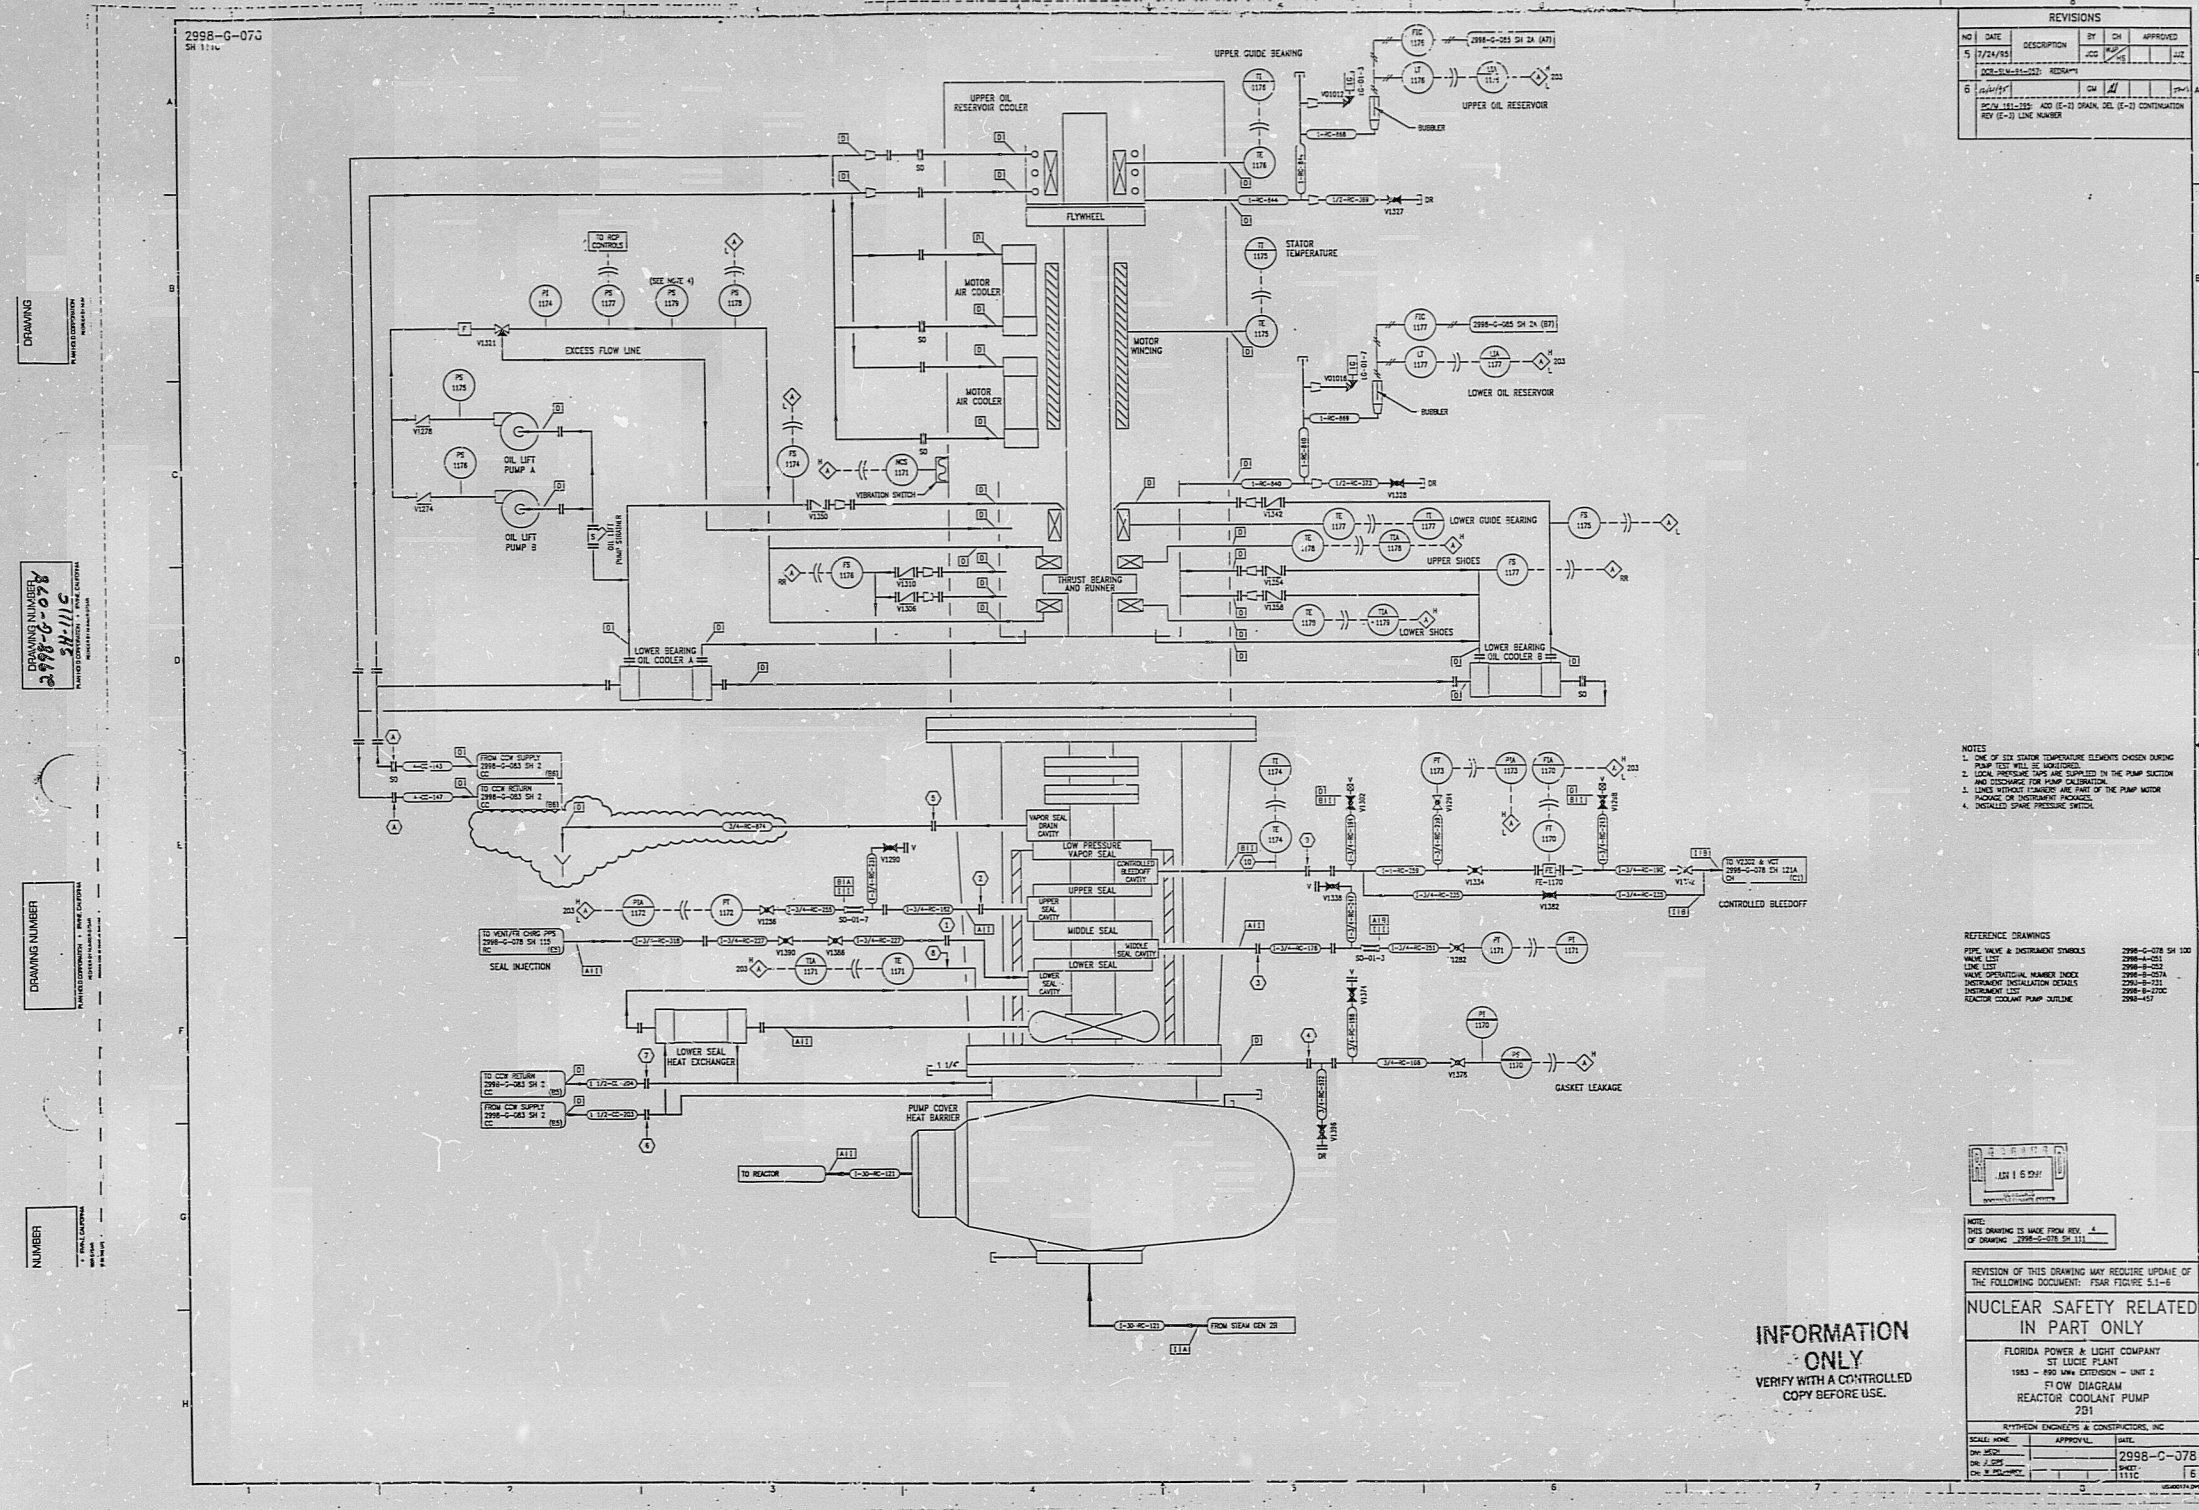

REVISIONS				
NO.	DATE	DESCRIPTION	BY	APPROVED

- NOTES
 4. INSTALLED SPARE PRESSURE SWITCH.

REFERENCE DRAWINGS	



NUCLEAR SAFETY RELATED IN PART ONLY

FLORIDA POWER & LIGHT COMPANY
ST. LUCIE PLANT
1983 - 800 MW EXTENSION - UNIT 2
FLOW DIAGRAM
REACTOR COOLANT PUMP

ENTHEDON ENGINEERS & CONSTRUCTORS, INC.

SCALE LINE	DATE

INFORMATION
ONLY
VERIFY WITH A CONTROLLED
COPY BEFORE USE.

APERTURE
CARD

9906290124

PDR RIDS

9906290124

