THIS DOCUMENT IS THE PROPERTY OF EBASCO SERVICES INCORPORATED. ITS USE IS EXPRESSLY RESTRICTED BY THE TERMS OF THE CONTRACT BETWEEN EBASCO SERVICES INCORPORATED AND GENERAL ELECTRIC

EBASCO SERVICES INCORPORATED
NEW YORK

GENERAL ELECTRIC COMPANY
MILLSTONE NUCLEAR POWER STATION
CONTROL WIRING DIAGRAM
SHUTDOWN PUMP DISCHARGE
1-SD-2 (AV-2)

B-181612

SHEET 8&9

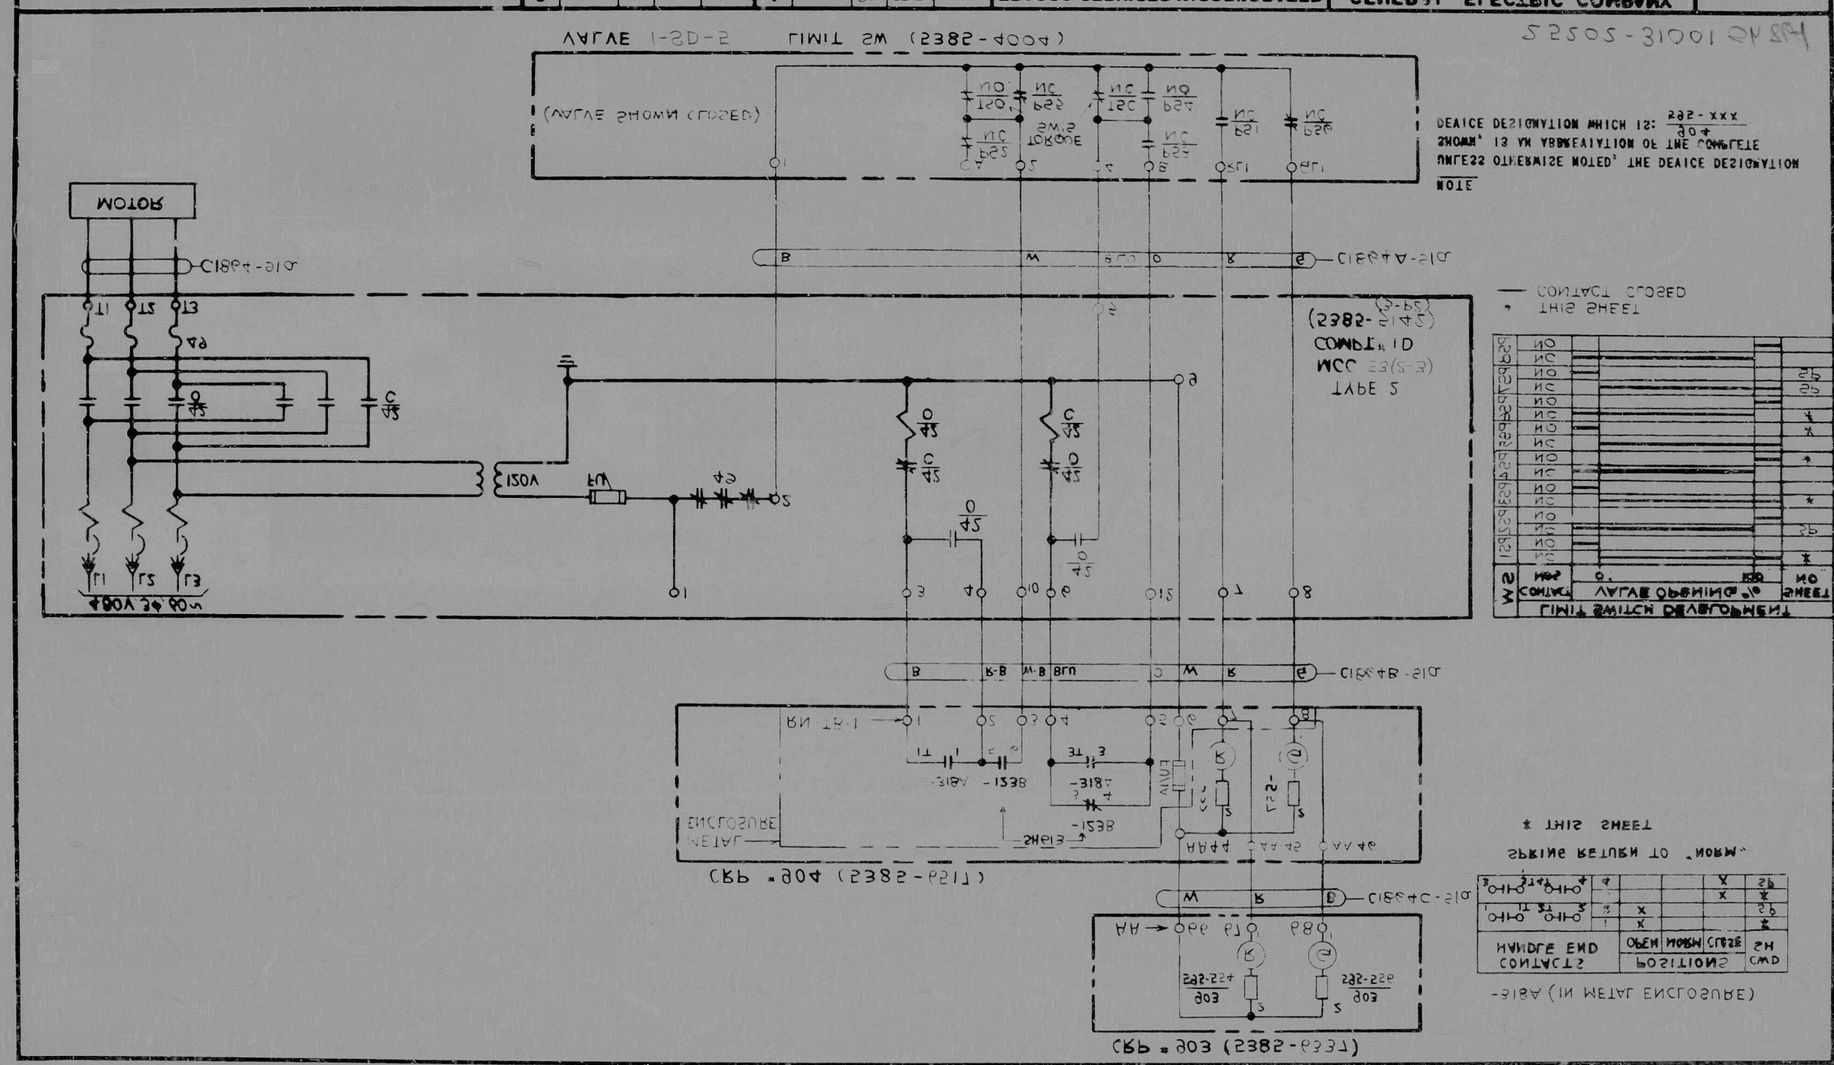

25202-31001, Sl: 864

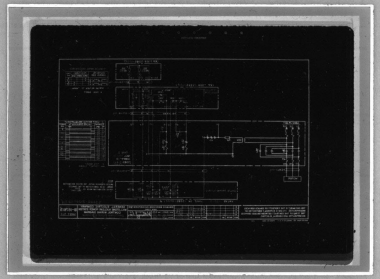

DDAELE

NRCA ANPGF SB069

" " EB000

8103250633