


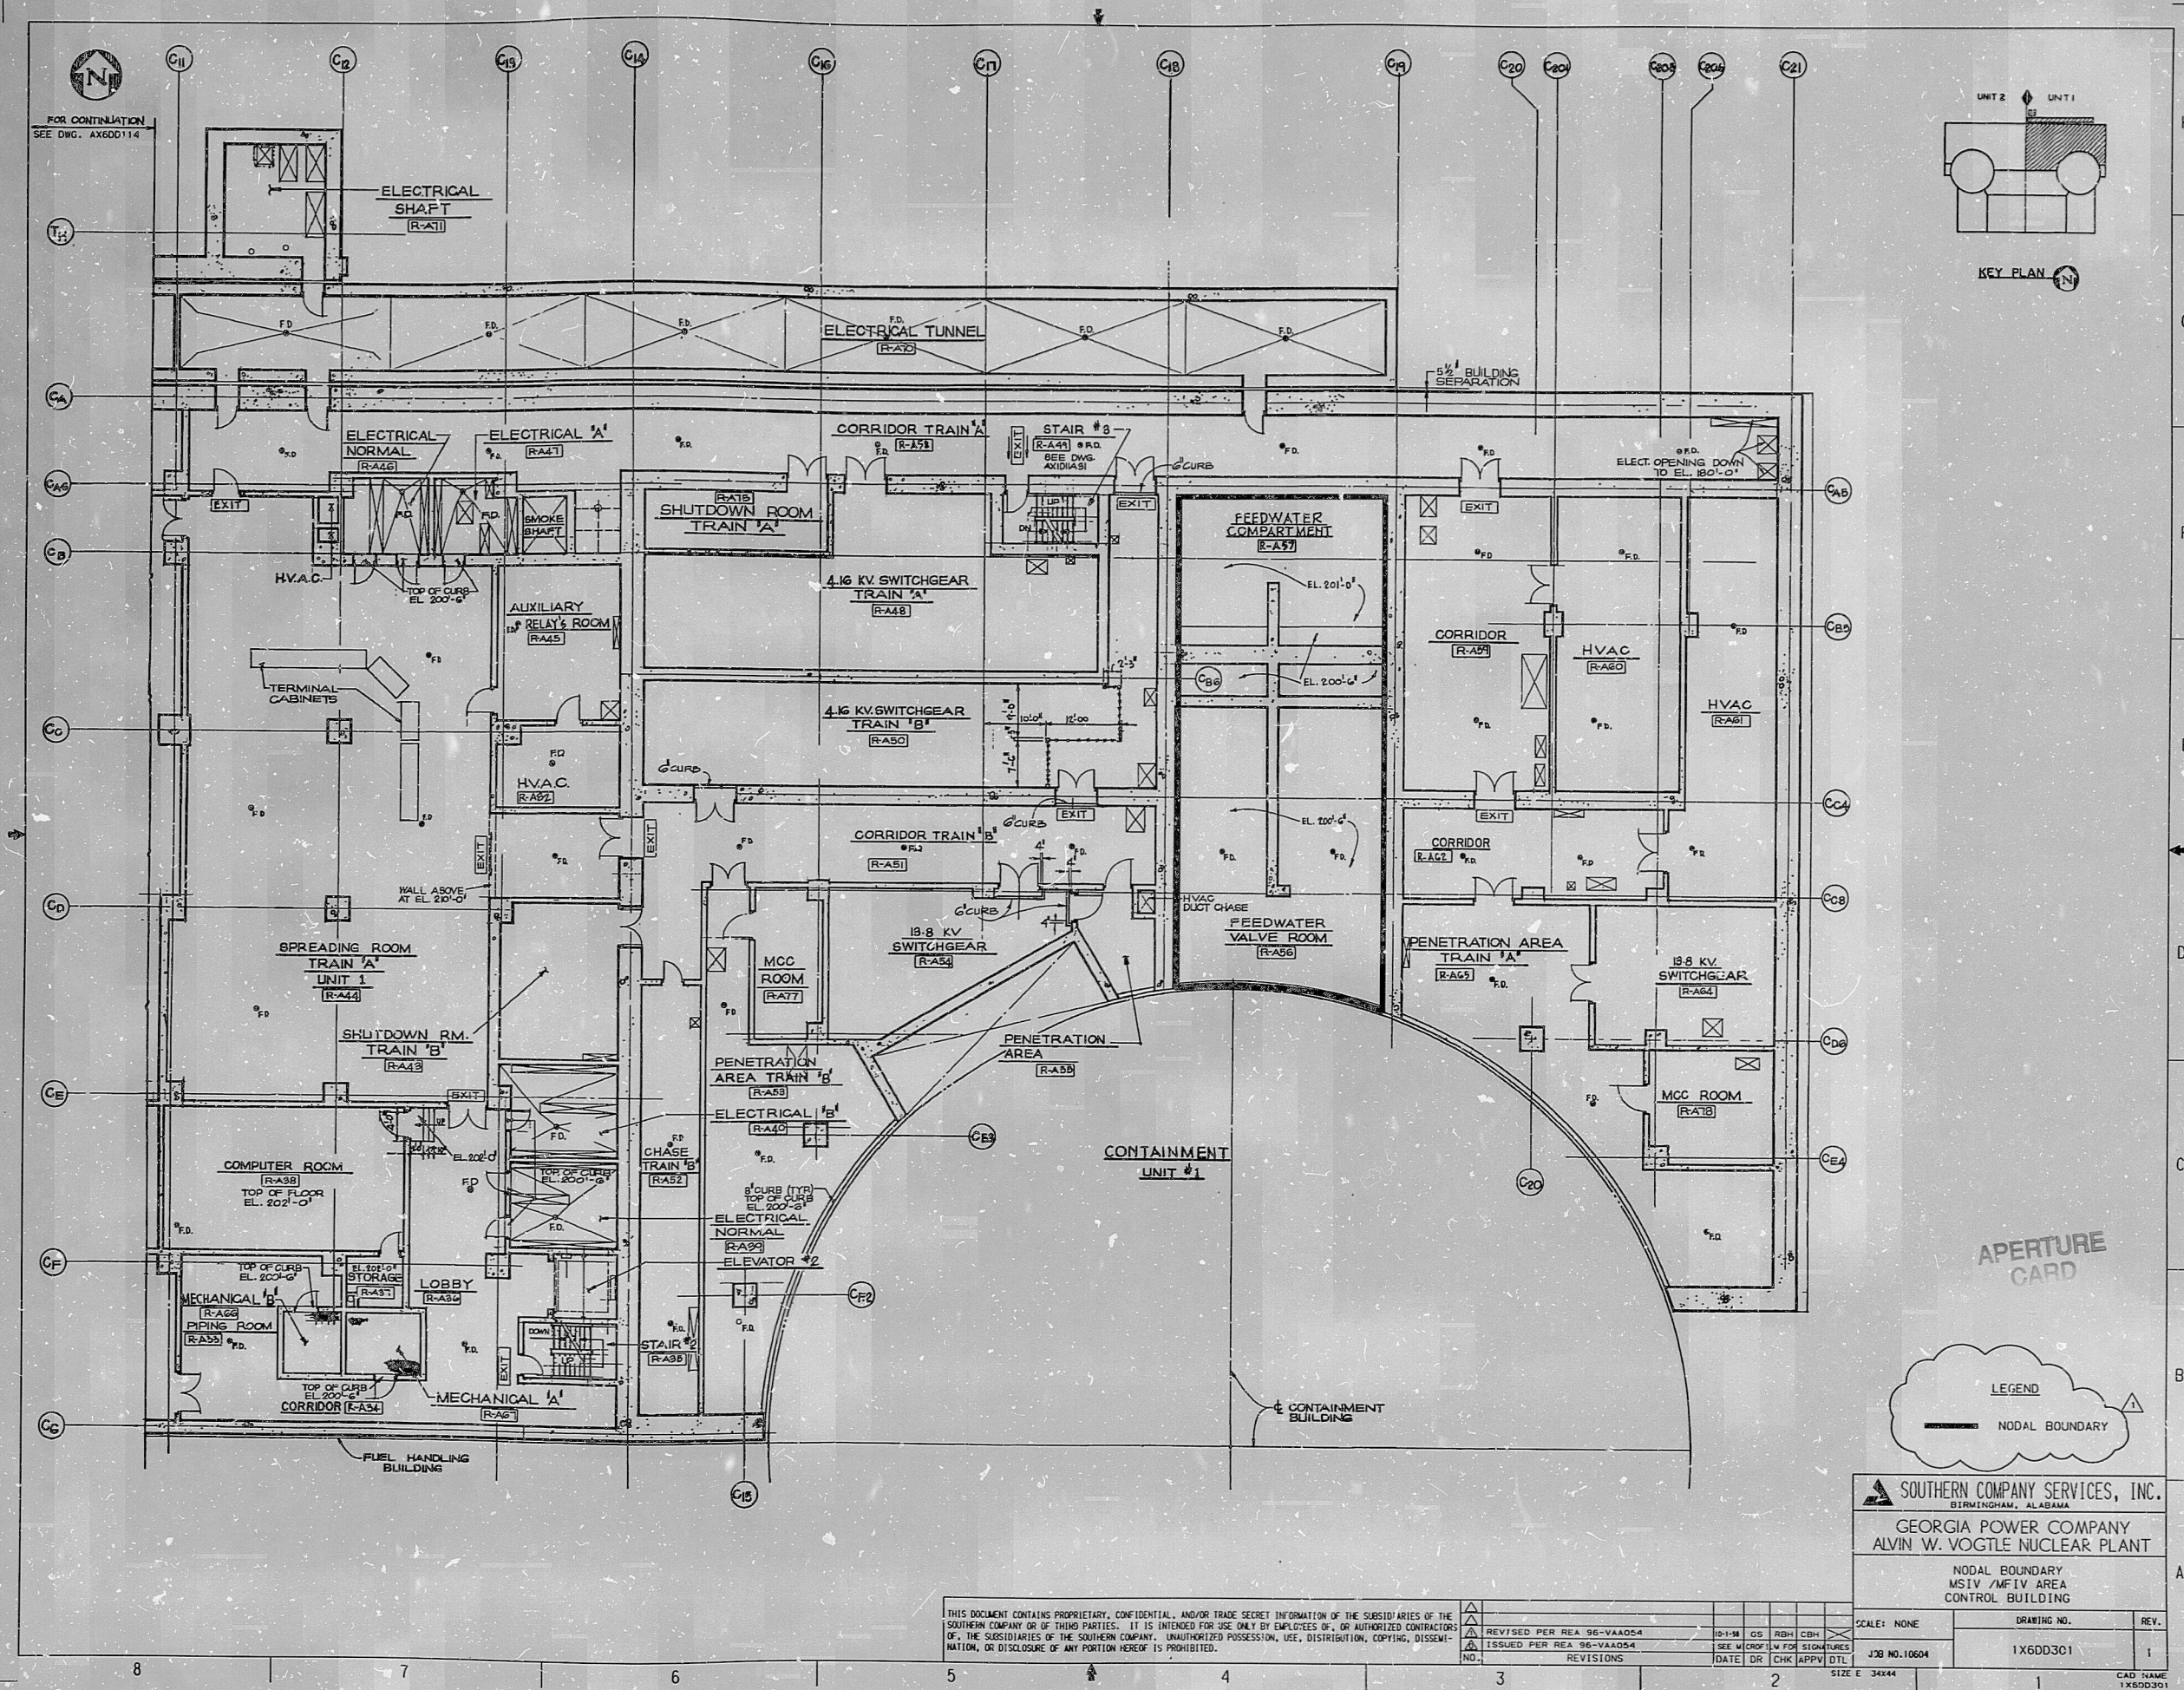

THIS DOCUMENT CONTAINS PROPRIETARY, CONFIDENTIAL, AND/OR TRADE SECRET INFORMATION OF THE SUBSIDIARIES OF THE SOUTHERN COMPANY OR OF THIRD PARTIES. IT IS INTENDED FOR USE ONLY BY EMPLOYEES OF, OR AUTHORIZED CONTRACTORS OF, THE SUBSIDIARIES OF THE SOUTHERN COMPANY. UNAUTHORIZED POSSESSION, USE, DISTRIBUTION, COPYING, DISSEMINATION, OR DISCLOSURE OF ANY PORTION HEREOF IS PROHIBITED.

REVISIONS		DATE	BY	CHK	APPV	DTL
1	REVISED PER REA 96-VA054	10-1-98	GS	RBH	CBH	
2	ISSUED PER REA 96-VA054					
3						
4						
5						
6						
7						
8						
9						
10						

SOUTHERN COMPANY SERVICES, INC.
BIRMINGHAM, ALABAMA
GEORGIA POWER COMPANY
ALVIN W. VOGTLE NUCLEAR PLANT
NODAL BOUNDARY
MSIV /MFIV AREA
CONTROL BUILDING

SCALE	DRAWING NO.	REV.
NONE	1X6DD301	1
JOB NO. 10604		
SIZE E 34x44		
CAD NAME		
1X6DD301		

9910180233

PDR RIDS

9910180233

