


12E-1423D

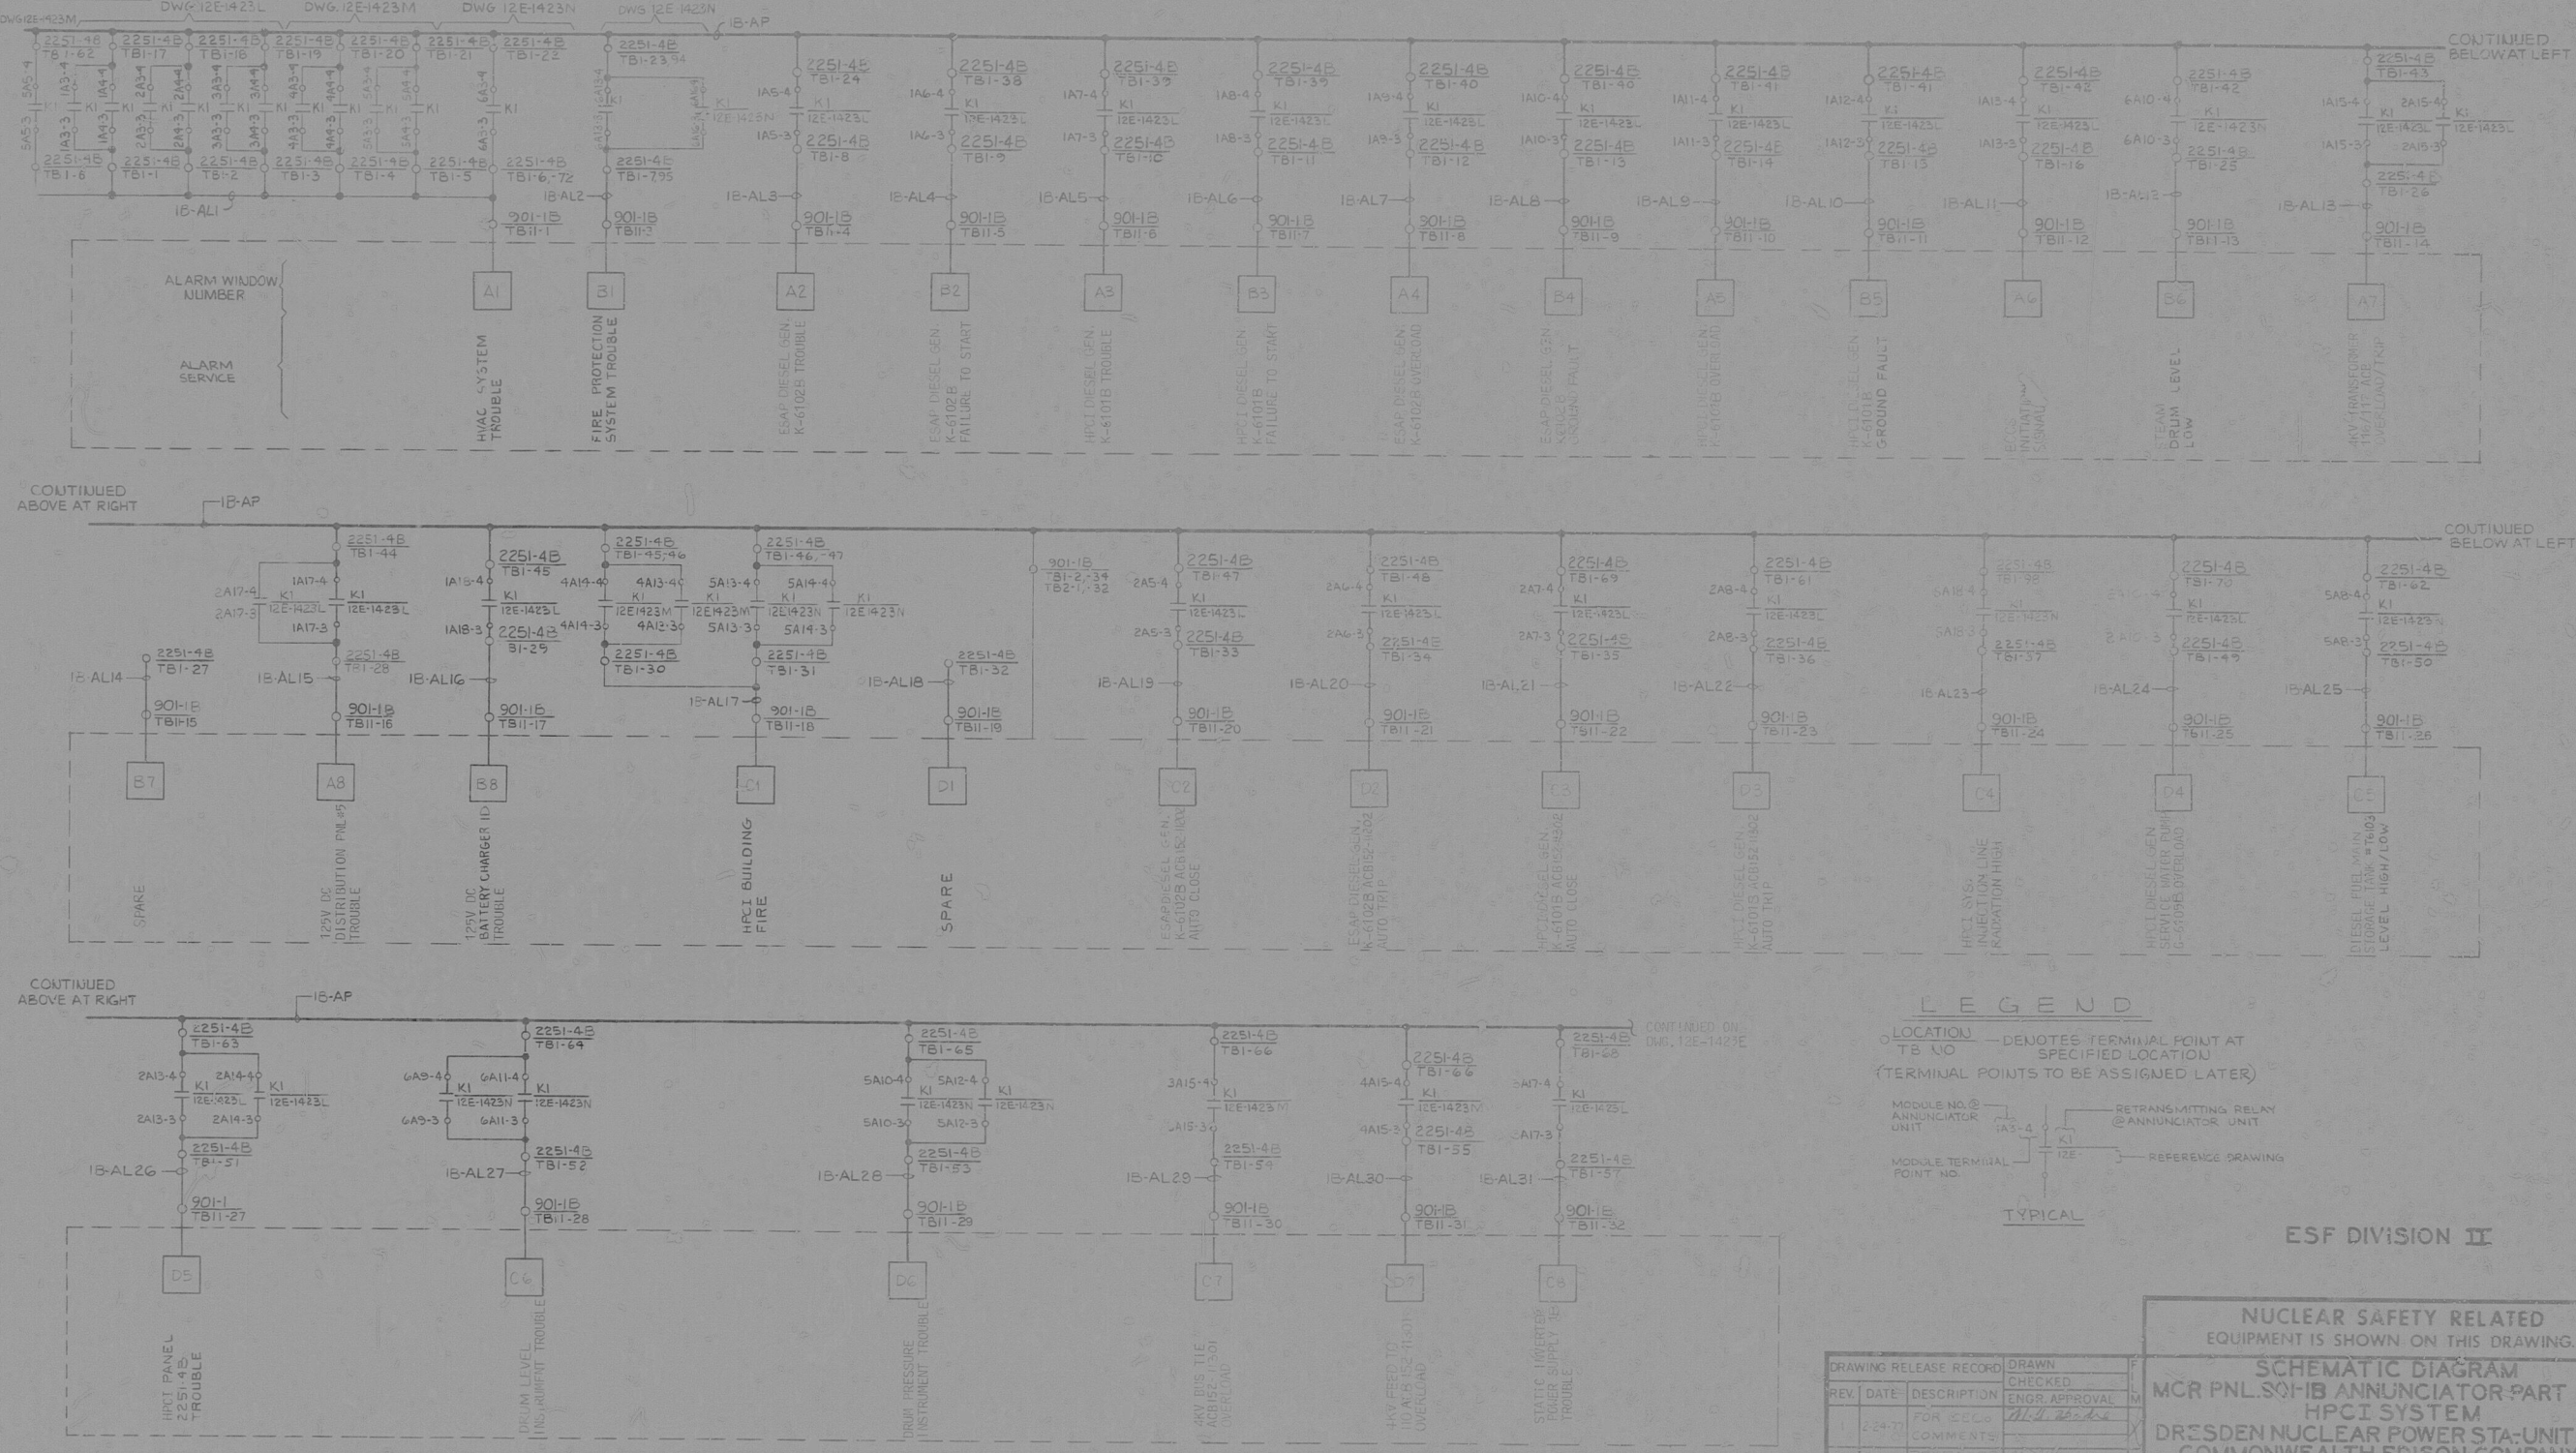

LEGEND

LOCATION TB NO — DENOTES TERMINAL POINT AT SPECIFIED LOCATION
(TERMINAL POINTS TO BE ASSIGNED LATER)

MODULE NO. @ ANNUNCIATOR UNIT — RETRANSMITTING RELAY @ ANNUNCIATOR UNIT

MODULE TERMINAL POINT NO. — REFERENCE DRAWING

TYPICAL

ESF DIVISION II

NUCLEAR SAFETY RELATED EQUIPMENT IS SHOWN ON THIS DRAWING.

SCHEMATIC DIAGRAM
MCR PNL 501B ANNUNCIATOR PART I
HPCI SYSTEM
DRESDEN NUCLEAR POWER STA. UNIT 1
COMMONWEALTH EDISON COMPANY
CHICAGO, ILLINOIS

REV	DATE	DESCRIPTION	DRAWN	CHECKED	ENGR. APPROVAL
1	2-24-77	FOR SCLC COMMENTS	W. A. B. 2-24-77		
2	3-2-77	REPLACED BY SCLC COMMENT			

SCALE: NONE

DRAWN: W. A. B. 2-24-77

CHECKED: [Signature]

ENGR. APPROVAL: [Signature]

DRAWING NO. 12E-1423D

FOR NOTES & REFERENCE DRAWINGS SEE DWG. 12E-1423R

CWE1201

S04012E-1423D

2 05MY78 X

991

DDAELE

8104220815

