


NORTHEAST UTILITIES

NUCLEAR SAFETY RELATED

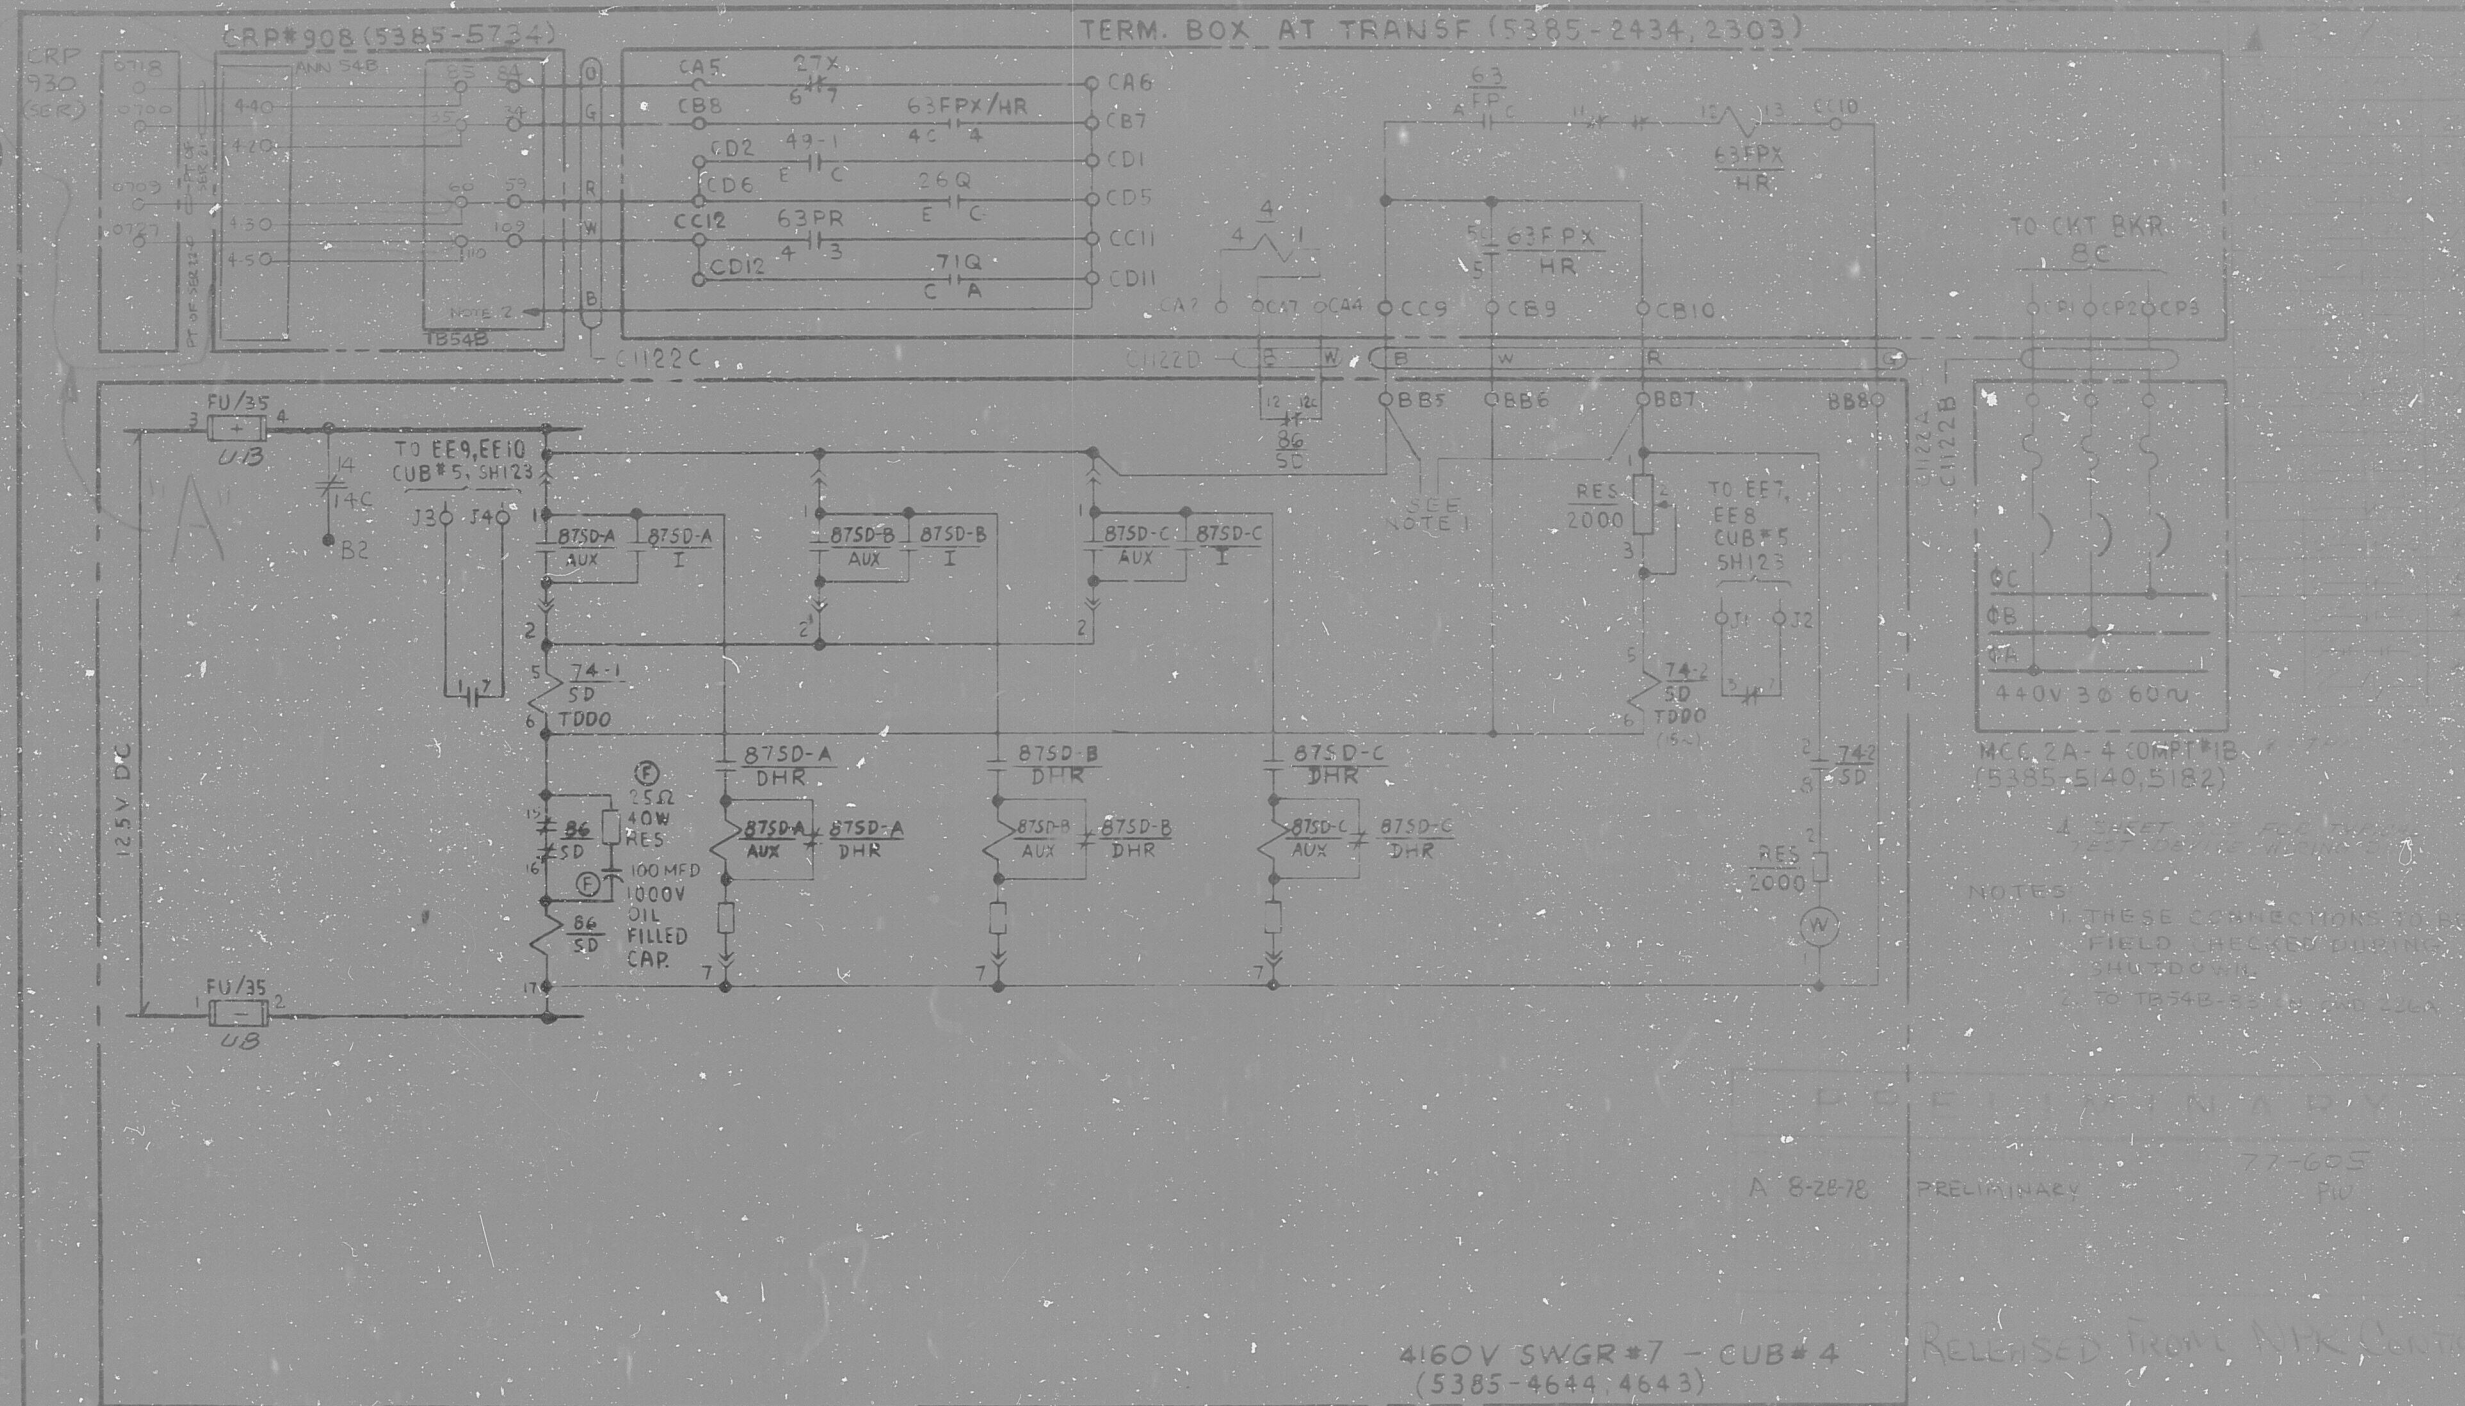

THIS DOCUMENT IS THE PROPERTY OF EBASCO SERVICES INCORPORATED. ITS USE IS EXPRESSLY RESTRICTED BY THE TERMS OF THE CONTRACT BETWEEN EBASCO SERVICES INCORPORATED AND GENERAL ELECTRIC.

REV	DATE	BY	APPROVED	REV	DATE	BY	APPROVED
1	8-6-75	GL		2	9-15-70	LC	
2	5-15-71	PL		3	7-16-70	LC	
3	5-15-71	PL		4	3-23-69	JAG	

EBASCO SERVICES INCORPORATED
NEW YORK
DIV. ELEC. DR. 2
SCALE: CM JAG
DATE: AUG 13, 1968

GENERAL ELECTRIC COMPANY
MILLSTONE NUCLEAR POWER STATION
CONTROL WIRING DIAGRAM
SHUT-DN TRANSF*1
LOCK-OUT RELAY
8-187613
SHEET 122

8105080378

DOCKET
NUMBER

ACCESSION
NUMBER

DRAWING NUMBER

SHEET REV.

