


NORTHEAST UTILITIES

CRP# 913 (5385-4293)

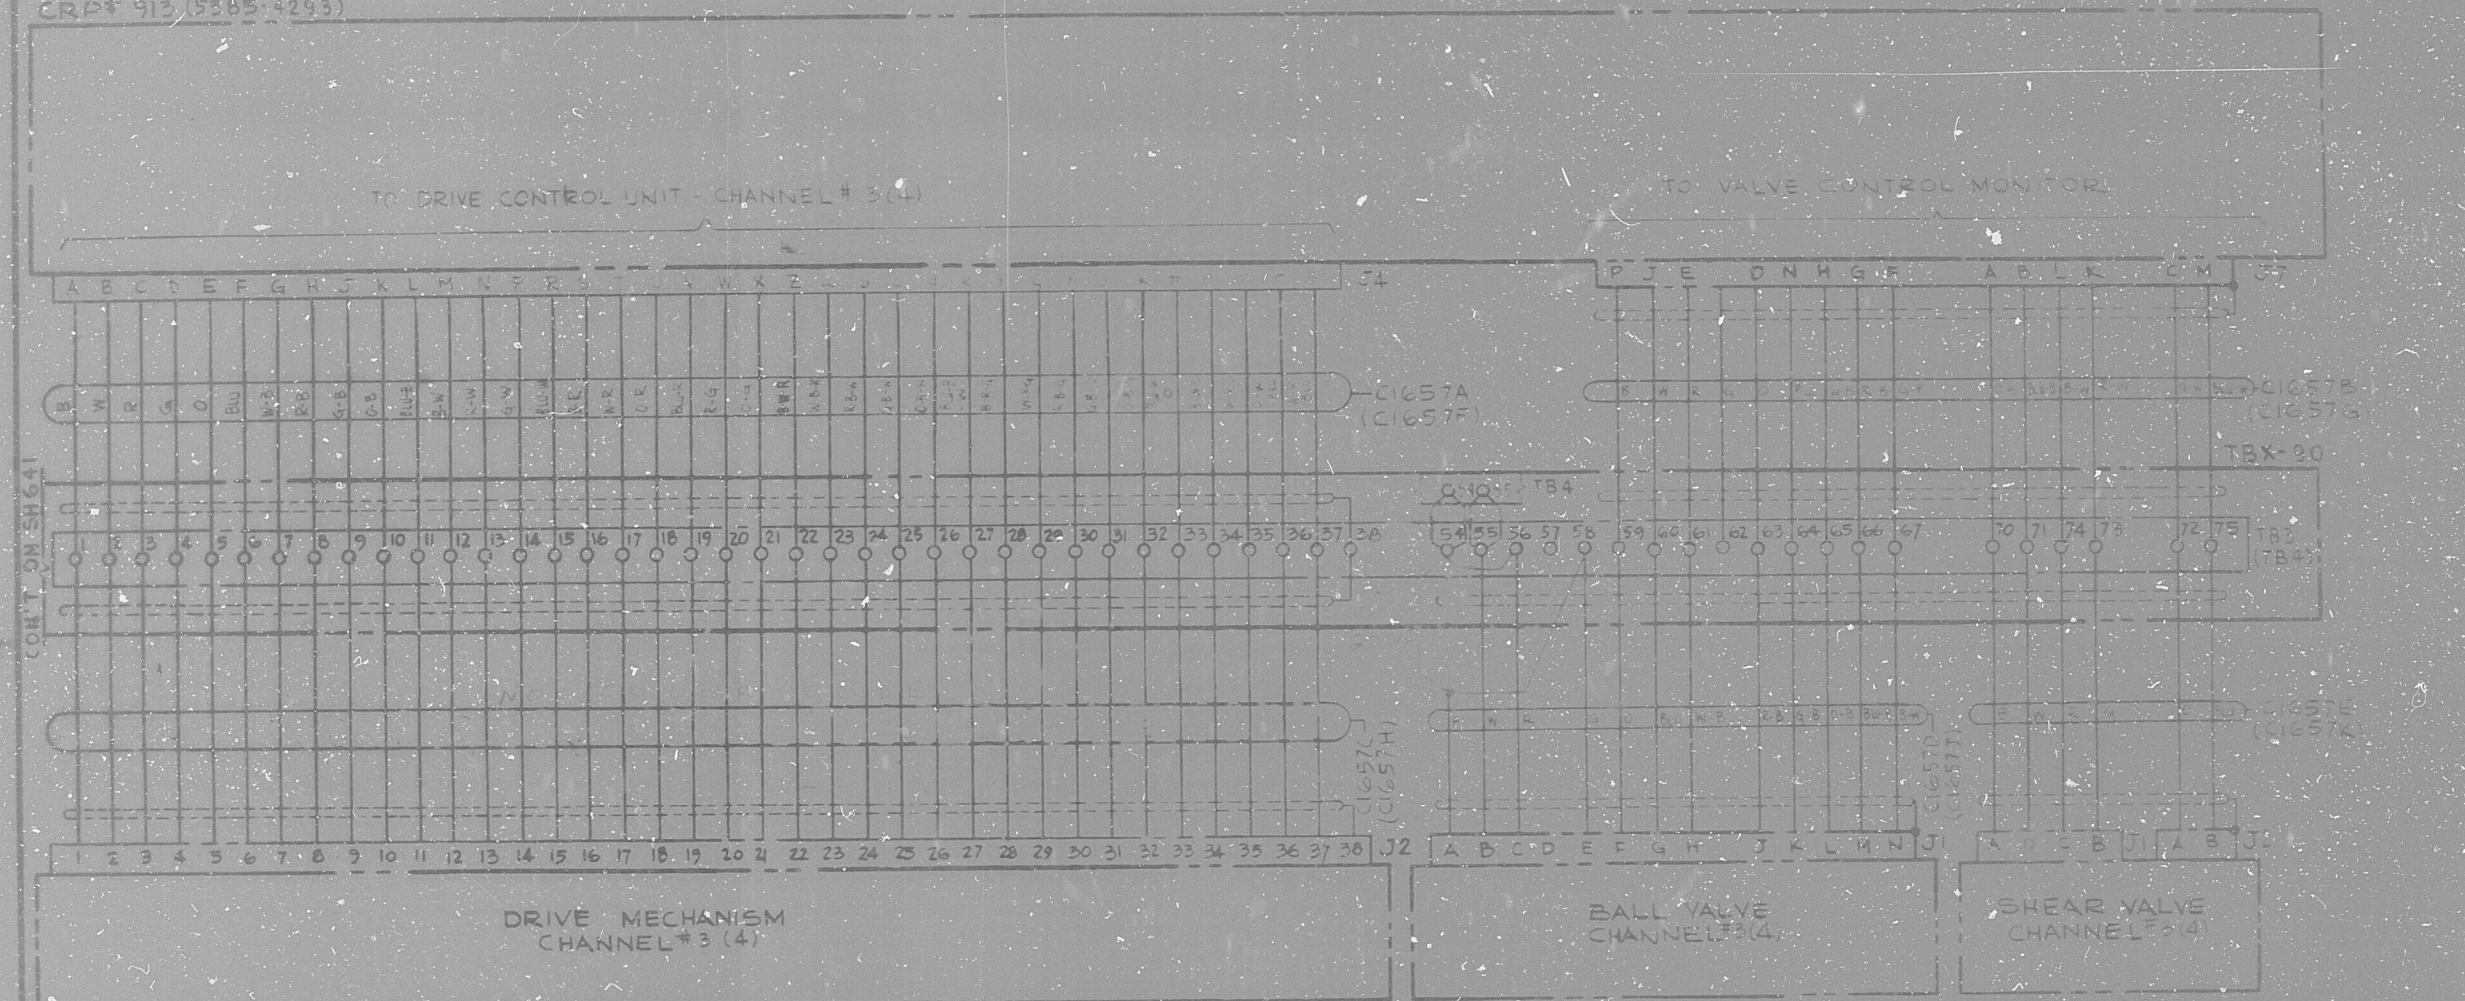

NOTE

REV

NOTE

1. CHANNEL #3 SHOWN
NUMBER IN PARENTHESIS APPLY TO
CHANNEL #4

THIS DOCUMENT IS THE PROPERTY OF EBASCO SERVICES INCORPORATED. ITS USE IS EXPRESSLY RESTRICTED BY THE TERMS OF THE CONTRACT BETWEEN EBASCO SERVICES INCORPORATED AND GENERAL ELECTRIC.

REV	DATE	BY	APPROVED	REV	DATE	BY	APPROVED
1	2-24-78	LC	MAD	2	3-8-69	AM	MAD
2	3-8-69	AM	MAD	3	9-6-68	HS	C. MADD

EBASCO SERVICES INCORPORATED
NEW YORK
DIV. ELSC DR. EM.
SCALE CH. 1.5
DATE 5/2/78 MAD JWP

GENERAL ELECTRIC COMPANY
MILLSTONE NUCLEAR POWER STATION
CONTROL WIRING DIAGRAM
TIP CHANNEL #3(4)
BALL & SHEAR VALVE

B-187613
SHEET 637

8105110054

DOCKET
NUMBER

ACCESSION
NUMBER

DRAWING NUMBER

SHEET REV.

