


NORTHEAST UTILITIES

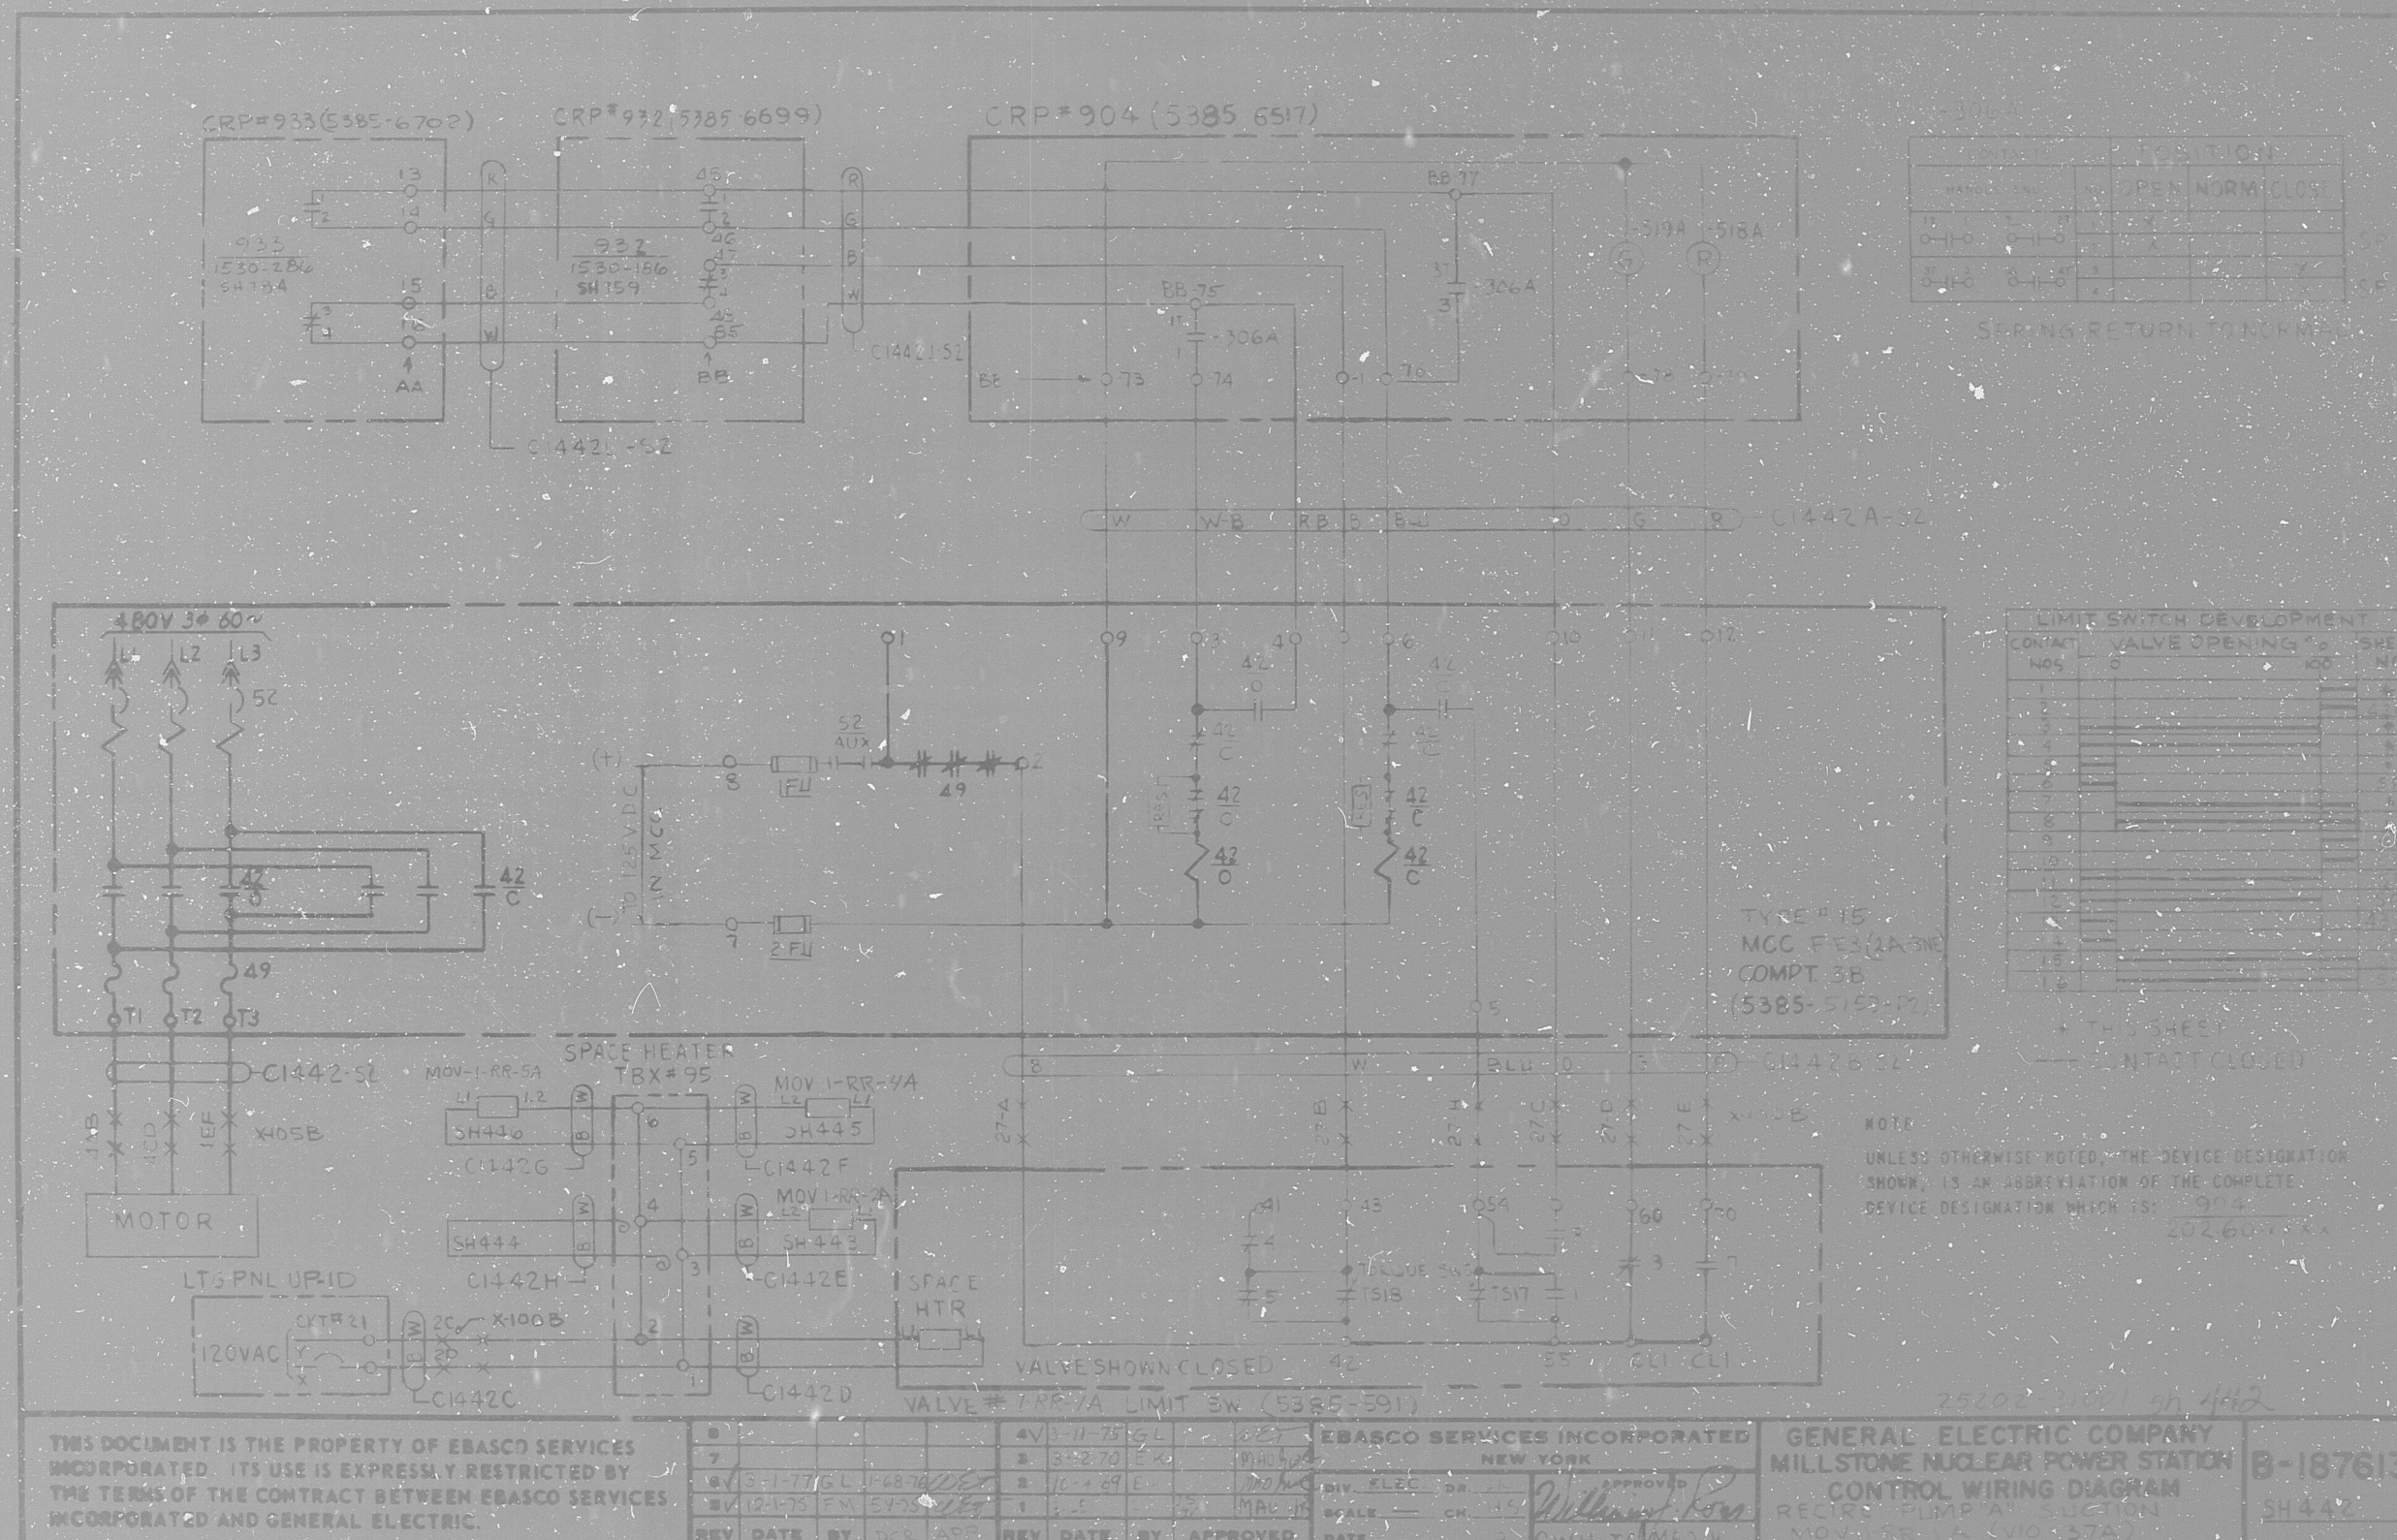

THIS DOCUMENT IS THE PROPERTY OF EBASCO SERVICES INCORPORATED. ITS USE IS EXPRESSLY RESTRICTED BY THE TERMS OF THE CONTRACT BETWEEN EBASCO SERVICES INCORPORATED AND GENERAL ELECTRIC.

REV	DATE	BY	DCR	APP	REV	DATE	BY	DCR	APP

EBASCO SERVICES INCORPORATED
NEW YORK
DIV. ELEC. DR. APPROVED
SCALE: CH. 1-5
DATE: CWH-TOMES

GENERAL ELECTRIC COMPANY
MILLSTONE NUCLEAR POWER STATION
CONTROL WIRING DIAGRAM
REC'D PUMP A SUCTION
MOV-1-RR-7A (VIO-57A)

B-187613
SH442

8105110137

DOCKET
NUMBER

ACCESSION
NUMBER

DRAWING NUMBER

SHEET REV.

