


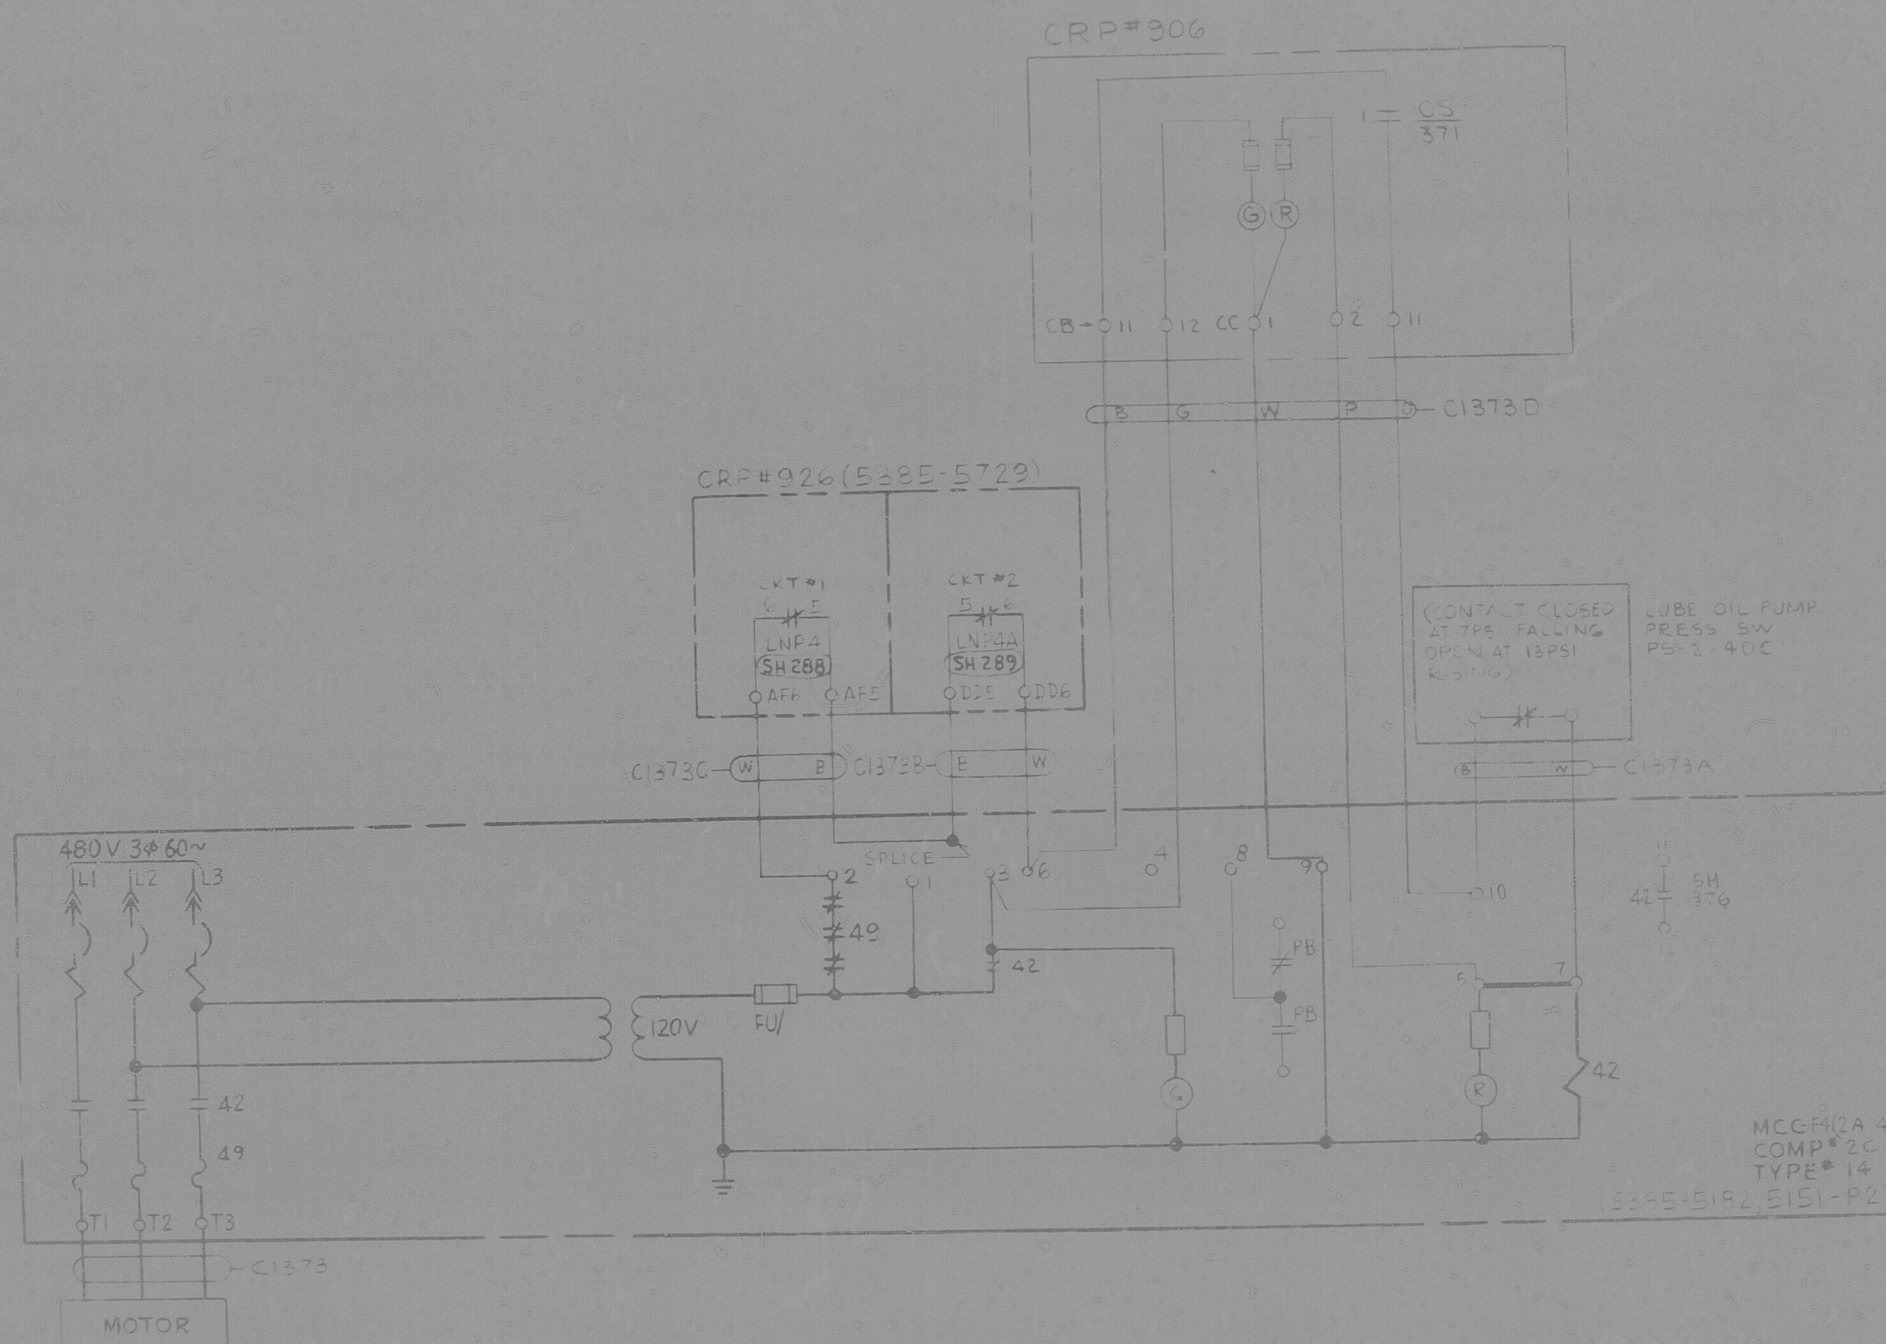

CS/373

CONT	ON	OFF
1	X	
2	X	

SP

THIS DOCUMENT IS THE PROPERTY OF EBASCO SERVICES INCORPORATED. ITS USE IS EXPRESSLY RESTRICTED BY THE TERMS OF THE CONTRACT BETWEEN EBASCO SERVICES INCORPORATED AND GENERAL ELECTRIC.

REV	DATE	BY	APPROVED	REV	DATE	BY	APPROVED
4	3-5-75	GL		1	5-2-69	JAG	
3	2-5-71	LC					
2	11-24-69	RM					
1	1-14-70	GL					

EBASCO SERVICES INCORPORATED
NEW YORK
DIV. ELEC. DR. 35
SCALE - CH. 24
DATE OCT 11 1965

GENERAL ELECTRIC COMPANY
MILLSTONE NUCLEAR POWER STATION
CONTROL WIRING DIAGRAM
REACTOR FEED PUMP LUBE OIL PUMP (M2-10)

B-187613
SH 373

25202-31001

8105110173

DOCKET
NUMBER

ACCESSION
NUMBER

DRAWING NUMBER

SHEET REV.

