
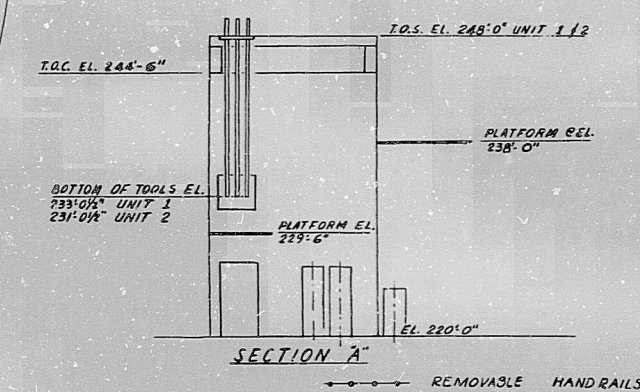
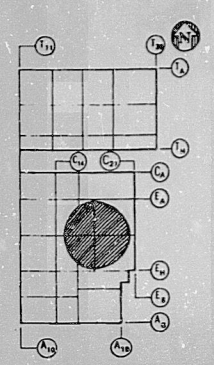


SAFE LOAD PATH
FOR LIFTING RIG
TO EL. 261'-0"

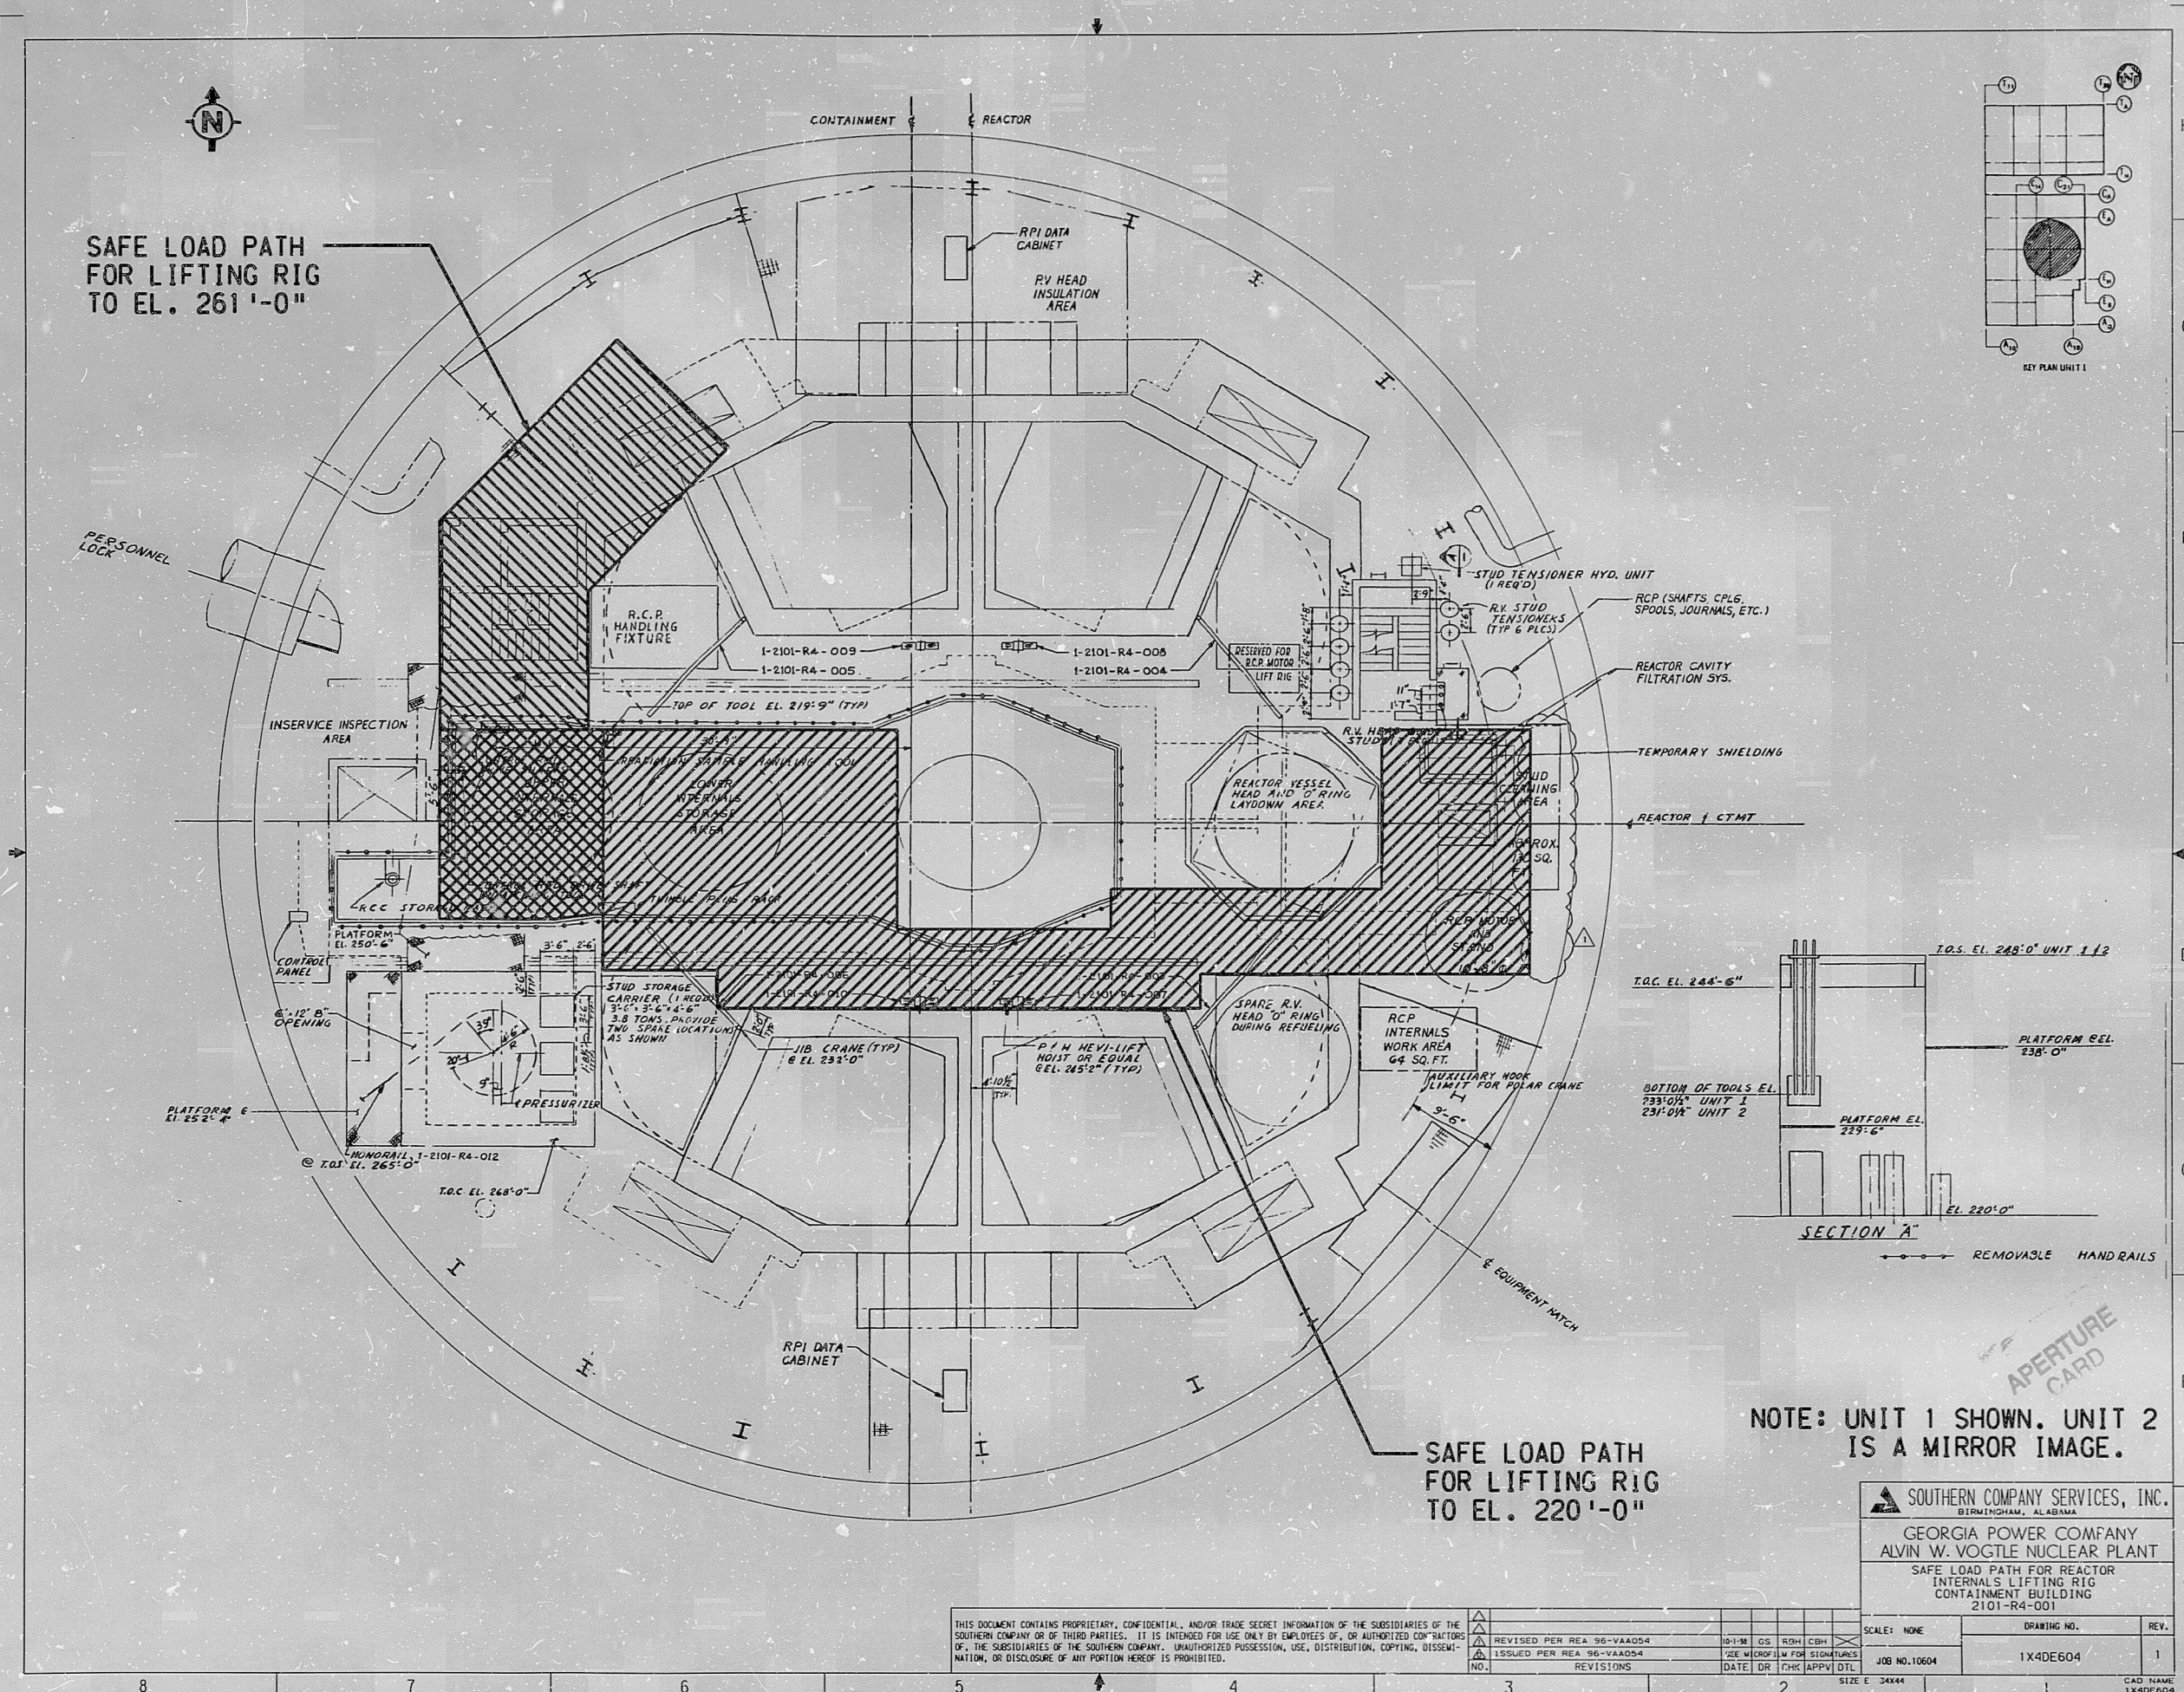


NOTE: UNIT 1 SHOWN. UNIT 2
IS A MIRROR IMAGE.

SOUTHERN COMPANY SERVICES, INC.
BIRMINGHAM, ALABAMA
GEORGIA POWER COMPANY
ALVIN W. VOGTLE NUCLEAR PLANT
SAFE LOAD PATH FOR REACTOR
INTERNAL LIFTING RIG
CONTAINMENT BUILDING
2101-R4-001

THIS DOCUMENT CONTAINS PROPRIETARY, CONFIDENTIAL, AND/OR TRADE SECRET INFORMATION OF THE SUBSIDIARIES OF THE SOUTHERN COMPANY OR OF THIRD PARTIES. IT IS INTENDED FOR USE ONLY BY EMPLOYEES OF, OR AUTHORIZED CONTRACTORS OF, THE SUBSIDIARIES OF THE SOUTHERN COMPANY. UNAUTHORIZED POSSESSION, USE, DISTRIBUTION, COPYING, DISSEMINATION, OR DISCLOSURE OF ANY PORTION HEREOF IS PROHIBITED.

NO.	REVISIONS	DATE	CHK	APPV	DTL	SCALE: NONE	DRAWING NO.	REV.
1	REVISED PER REA 96-VA0054	10-1-98	OS	RSH	CBH		1X4DE604	1
2	ISSUED PER REA 96-VA0054		SEE MICROFILM FOR SIGNATURES					
3								
4								
5								
6								
7								
8								
9								
10								

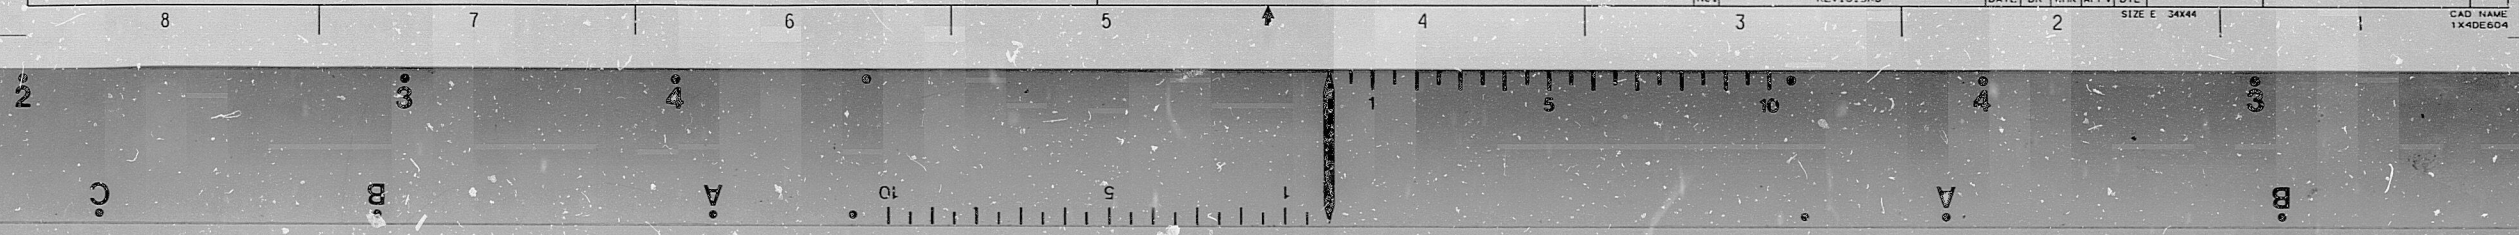

PDR RIBS

9910210116

9910 210116

