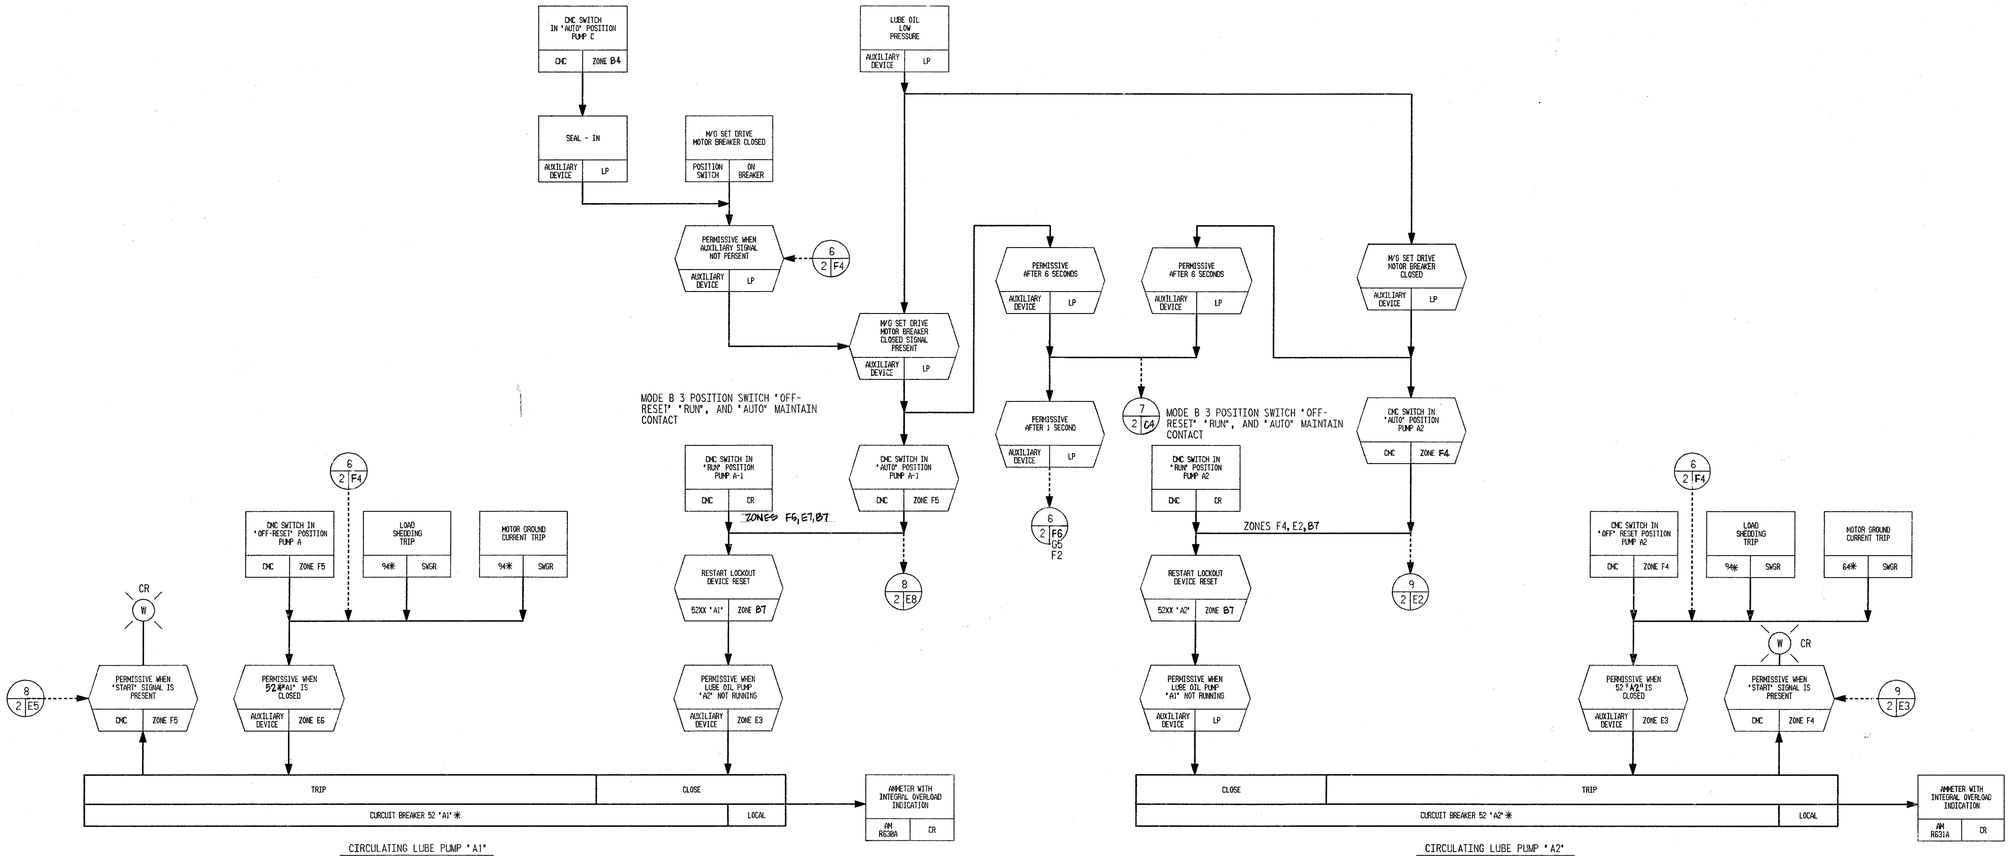

ARMS-INFORMATION SYSTEMS
DTC DDDTNC DSN 3-2100-05
PAGE ____ REV 10 PIS ____
October 15, 1986
PIS E81000 RECIPIENT
APPROVAL REQ'D YES ____ NO ____

NOTE: SEE 6I721-2100-1 FOR NOTES, REFERENCES AND LEGEND.

NOTE: THIS IS AN IGS PRODUCED DRAWING. ALL CHANGES OR REVISIONS TO THIS DRAWING SHALL BE COMPLETED THROUGH THE IGS SYSTEM. CONTACT THE IGS COORDINATOR TO INSURE THAT THIS FILE IS UPDATED.

6I721-2100-2
LATEST REVISION ▪ ▪

THIS DRAWING SUPERSEDES EDISON'S SITE MASTER (VENDOR DRAWING 729E625AB SHT 2 REV 5) OF EDISON FILE NO. R1-200

A Portion of This Document is Affected by the Following			
DTC	Change Document	DTC	Change Document

EDP Posting Entries Require the Addition of the Arms Status Code: Either "AFC" or "ASB"
DE 982-1300 9-86 X

NUCLEAR SAFETY RELATED
ITEMS ARE SHOWN ON THIS DRAWING
(FOR SAFETY CLASSIFICATION SEE PIPING, EQUIPMENT, VALVE OR INSTRUMENT LISTS.)

PROJ. ENG.	PROJ. DIR.	OTHER APPROVALS	DATE

MADE BY	DATE	CONTROLS	ELECT.
CH'K BY	DATE	MECH.	DIV. DIRECTOR

DRAWN BY INTERACTIVE GRAPHICS	DATE
ZASADNY	10JUL85
CHECKED BY	DATE
J.M. Williams for R.L.	23Aug85
PROJECT ENGINEER	DATE
R.L. Wendorf for J.M. Williams	9-19-85
PROJECT DIRECTION	DATE
G.K. Chauvin for Farrell	8/31/85
V. DIVISION DIRECTOR	DATE
D. Meredith for J.M. Lee	9/10/85
R.L. Wendorf	9-19-85

The Detroit Edison Co. Engineering

TITLE
LOGIC DIAGRAM
REACTOR RECIRCULATION
SYSTEM PART 2
DOCUMENT CONTROL NO. B31-00

APERTURE CARD TITLE: LOGIC DIAG, REACTOR RECIRC SYS
LOCATION NAME: FERMI 2 POWER PLANT
UNIT NUMBER: 2
ORIGINATING SOURCE: GENERATION ENGINEERING DEPARTMENT
DRAWING NUMBER: 6I721-2100-2 REV

OS2(34,11)6721