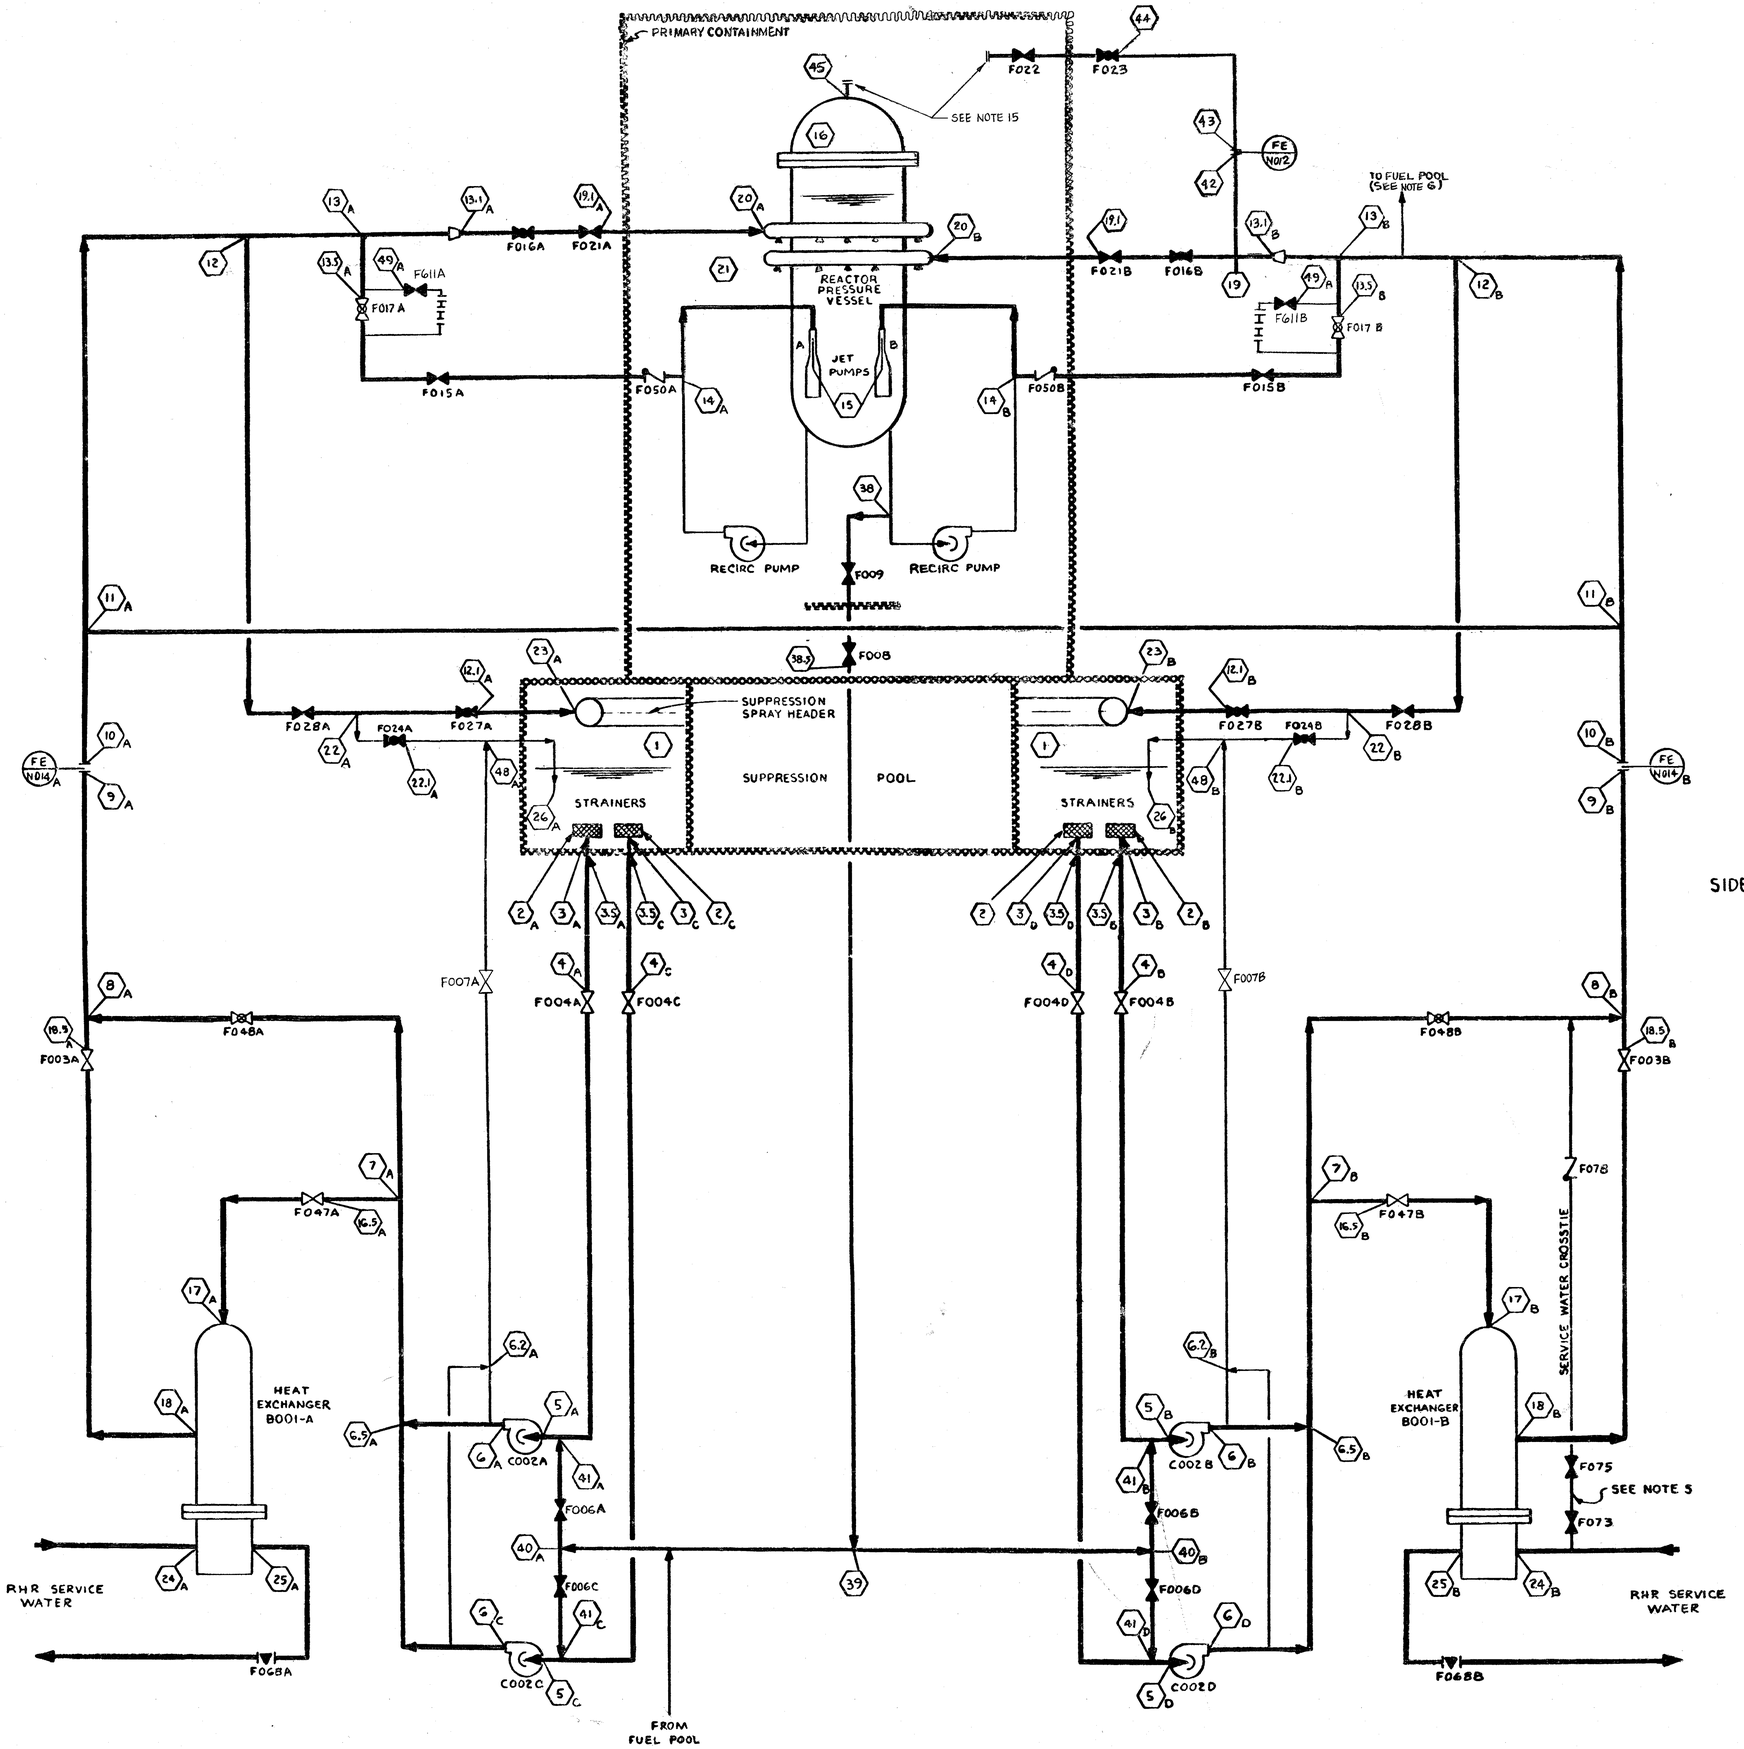


NOTE:
SEE DWG. 6M721-5690 FOR NOTES.

6M721-5857
LATEST REVISION "Ø"

THIS DRAWING ISSUED PER ABN-10372-1 REV. Ø.
THIS DWG. WAS DEVELOPED FROM VENDOR DWG. 729E623AB PAGE 2 REV. 8 (DECO FILE # R1-24)
REVISED NOTE (ZONE G-2) TO SHOW CURRENT DWG. NO.

**NUCLEAR SAFETY RELATED**

| | |
|---|---|
| Detroit Edison | Fermi 2 |
| TITLE | PROCESS DIAGRAM RESIDUAL HEAT REMOVAL SYSTEM |
| APERTURE CARD TITLE | P,R,G,S, D,I,A,G, R,E,S,I,D, H,T, R,M,V,L, S,Y,S |
| PLANT IDENTIFICATION SYSTEM NUMBER | E11-ØØ |
| DOCUMENT TYPE CODE | DDDMEC |
| NUC OPS FILE NO. | 1801 |
| DATE ISSUED TO IS | Mar 16, 1990 |
| DRAWING NUMBER | 6M721-5857 |
| REV. | "Ø" |

| | | |
|---|---|---|
| PREPARED BY | | DATE |
| DRAWN BY | A.S. Anderle | 2-19-90 |
| CHECKED BY | | DATE |
| SUPERVISOR LEAD | N/R | 2-20-90 |
| SUPERVISOR INVOLVED | N/R | |
| SUPERVISOR SYSTEMS | N/R | |

| DISCIPLINE | APPROVAL | DATE |
|---|---|---|
| ARCH-CIVIL | | |
| CONTROL & ELECT. | | |
| MECH. | | 12/22/90 |

A PORTION OF THIS DRAWING IS AFFECTED BY THE FOLLOWING

| TC | CHANGE DOCUMENT | TC | CHANGE DOCUMENT |
|---|---|---|---|

EDP POSTING ENTRIES REQUIRE THE ADDITION OF THE ARMS STATUS CODE: EITHER 'AFC' OR 'ASB'

OTHER APPROVALS | DATE

SUPR. INVOLVED | SUPR. LEAD | SUPR. SYS.

MADE BY | DATE | ARCH-CIVIL | ELECT.
CHK BY | DATE | MECH.

DE 963-3446 3-87 X (Pfg. 8-87)