


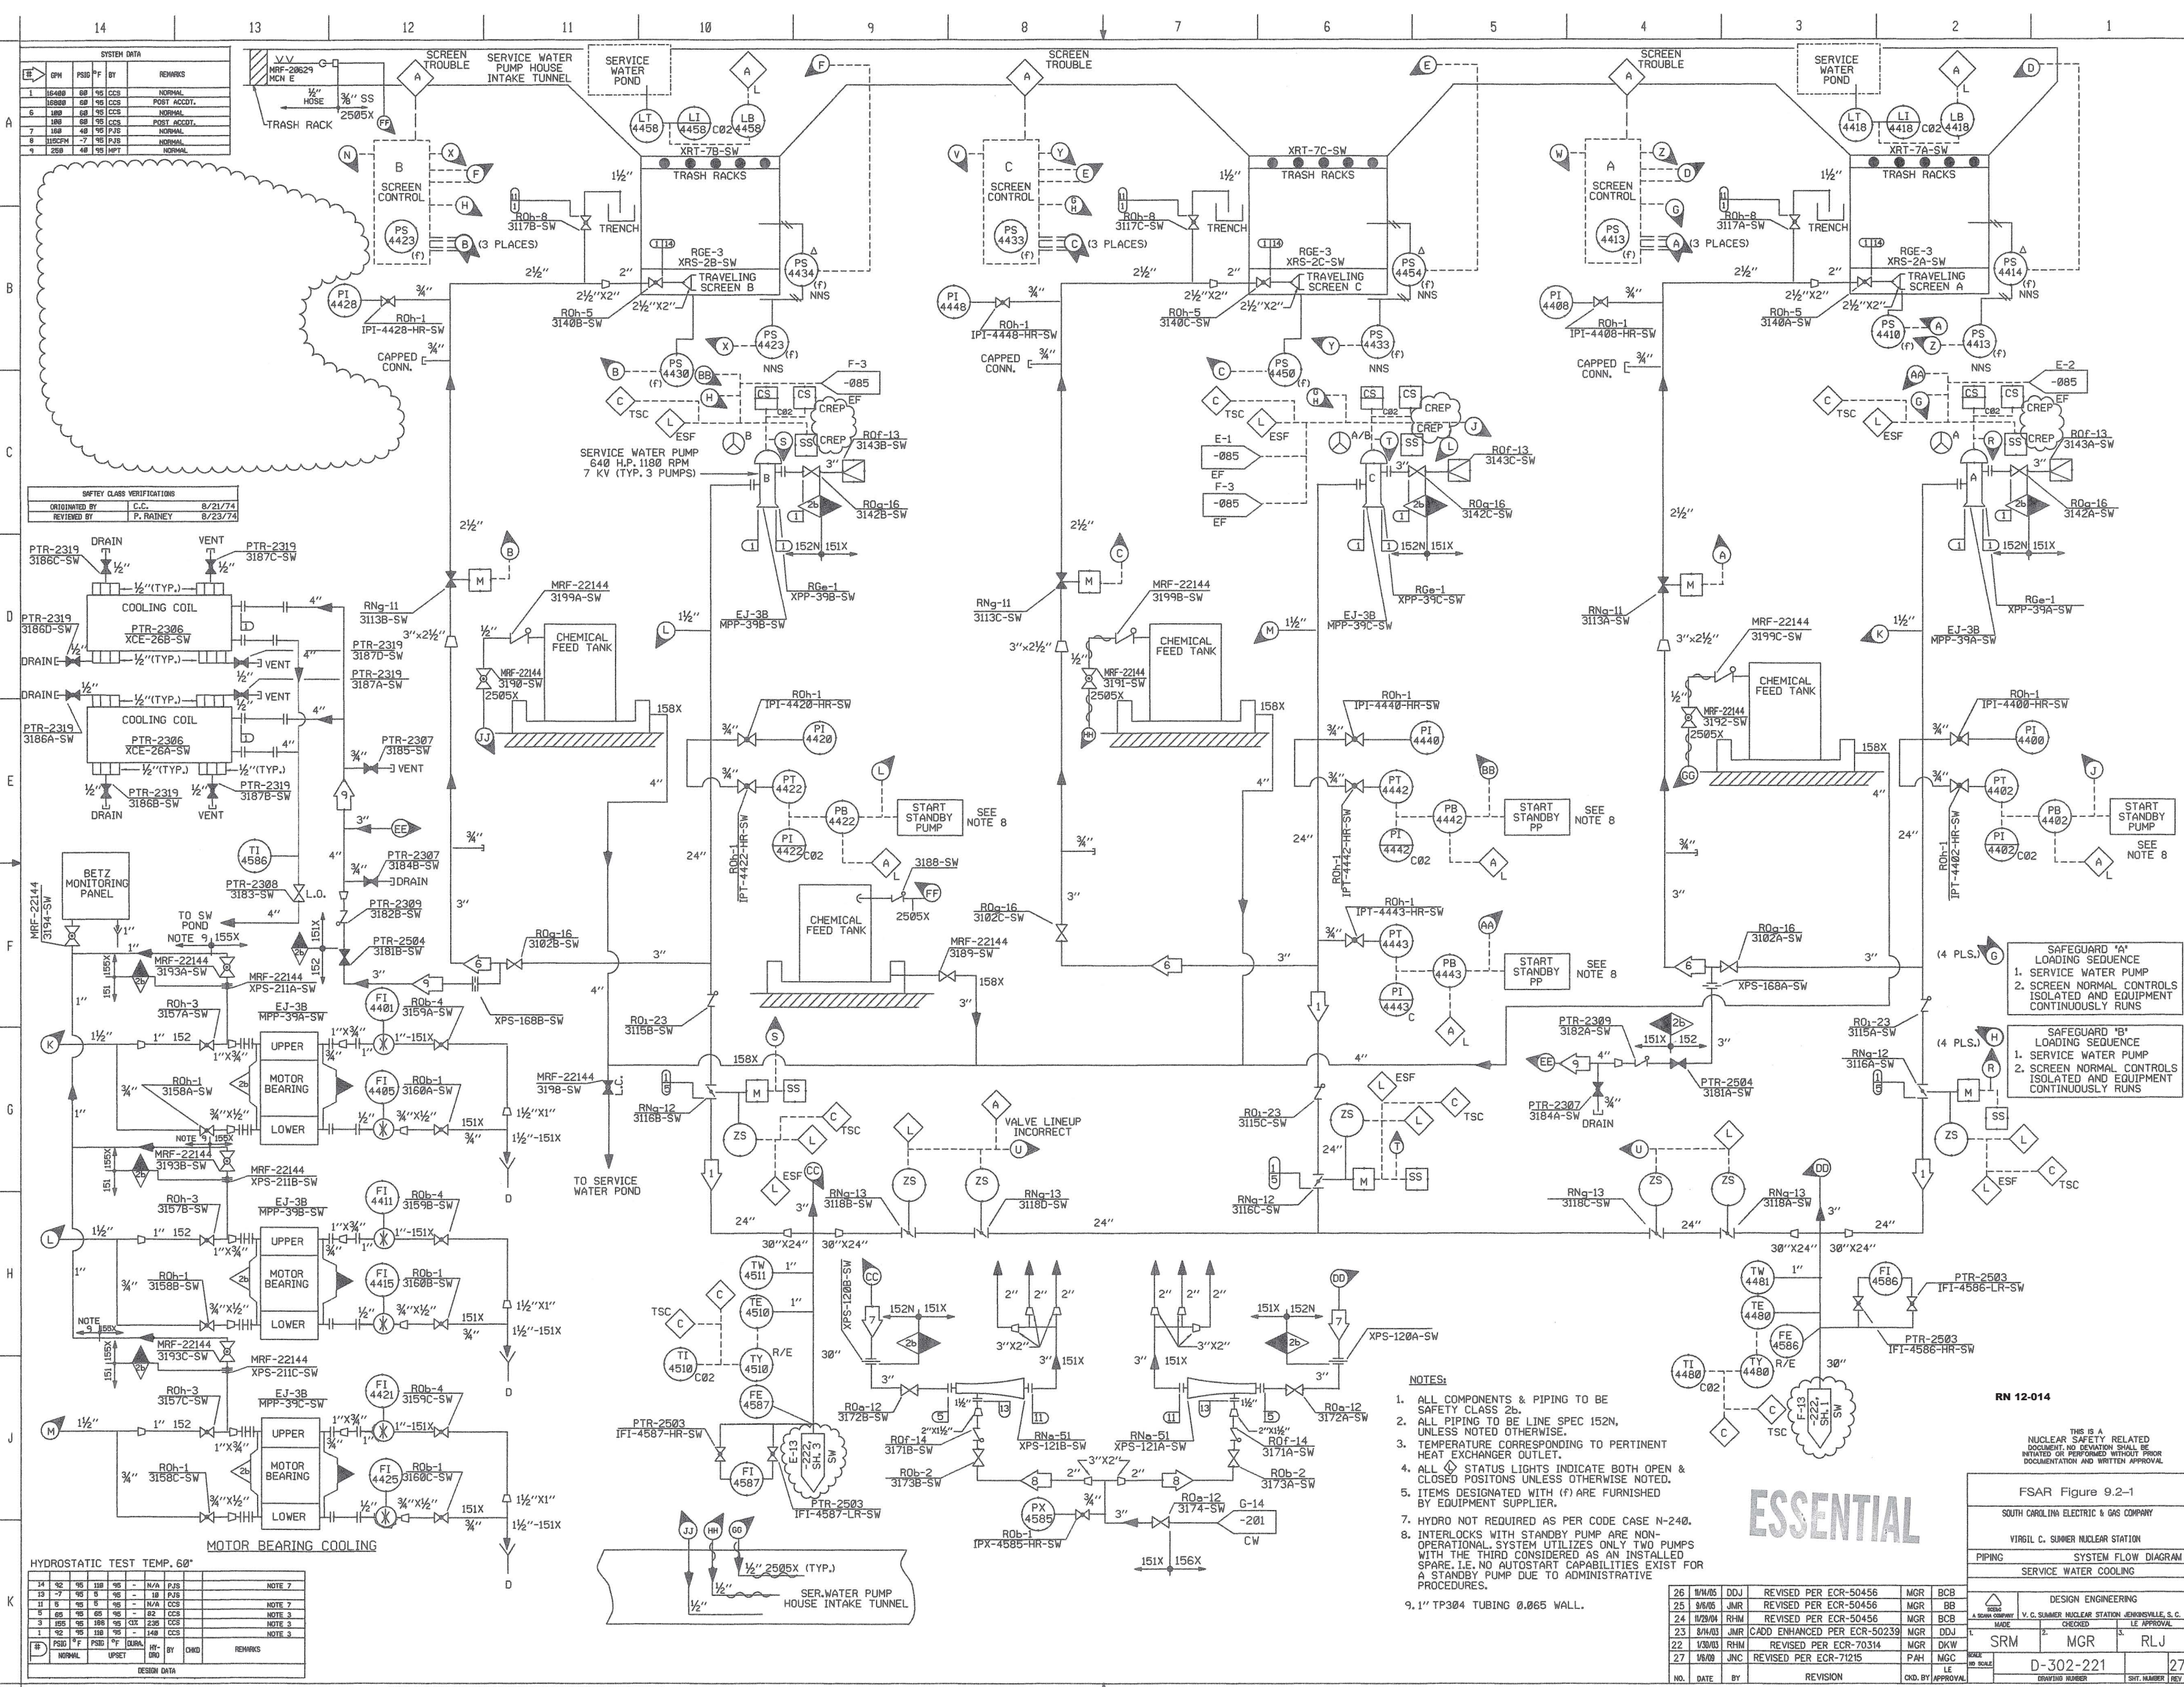




- NOTES:
- ALL COMPONENTS & PIPING TO BE SAFETY CLASS 2b.
 - ALL PIPING TO BE LINE SPEC 152N, UNLESS NOTED OTHERWISE.
 - TEMPERATURE CORRESPONDING TO PERTINENT HEAT EXCHANGER OUTLET.
 - ALL STATUS LIGHTS INDICATE BOTH OPEN & CLOSED POSITIONS UNLESS OTHERWISE NOTED.
 - ITEMS DESIGNATED WITH (F) ARE FURNISHED BY EQUIPMENT SUPPLIER.
 - HYDRO NOT REQUIRED AS PER CODE CASE N-240.
 - INTERLOCKS WITH STANDBY PUMP ARE NON-OPERATIONAL. SYSTEM UTILIZES ONLY TWO PUMPS WITH THE THIRD CONSIDERED AS AN INSTALLED SPARE, I.E. NO AUTOSTART CAPABILITIES EXIST FOR A STANDBY PUMP DUE TO ADMINISTRATIVE PROCEDURES.
 - 9.1" TP304 TUBING @ 0.065 WALL.

ESSENTIAL

RN 12-014

THIS IS A NUCLEAR SAFETY RELATED DOCUMENT. NO DEVIATION SHALL BE INITIATED OR PERFORMED WITHOUT PRIOR DOCUMENTATION AND WRITTEN APPROVAL.

FSAR Figure 9.2-1
SOUTH CAROLINA ELECTRIC & GAS COMPANY
VIRGIL C. SUMNER NUCLEAR STATION
PIPING SYSTEM FLOW DIAGRAM
SERVICE WATER COOLING

DESIGN ENGINEERING	DATE	BY	CHKD	REMARKS
SRM	MGR	RLJ		
D-302-221				

NO.	DATE	BY	REVISION	CHKD. BY	APPROVAL
