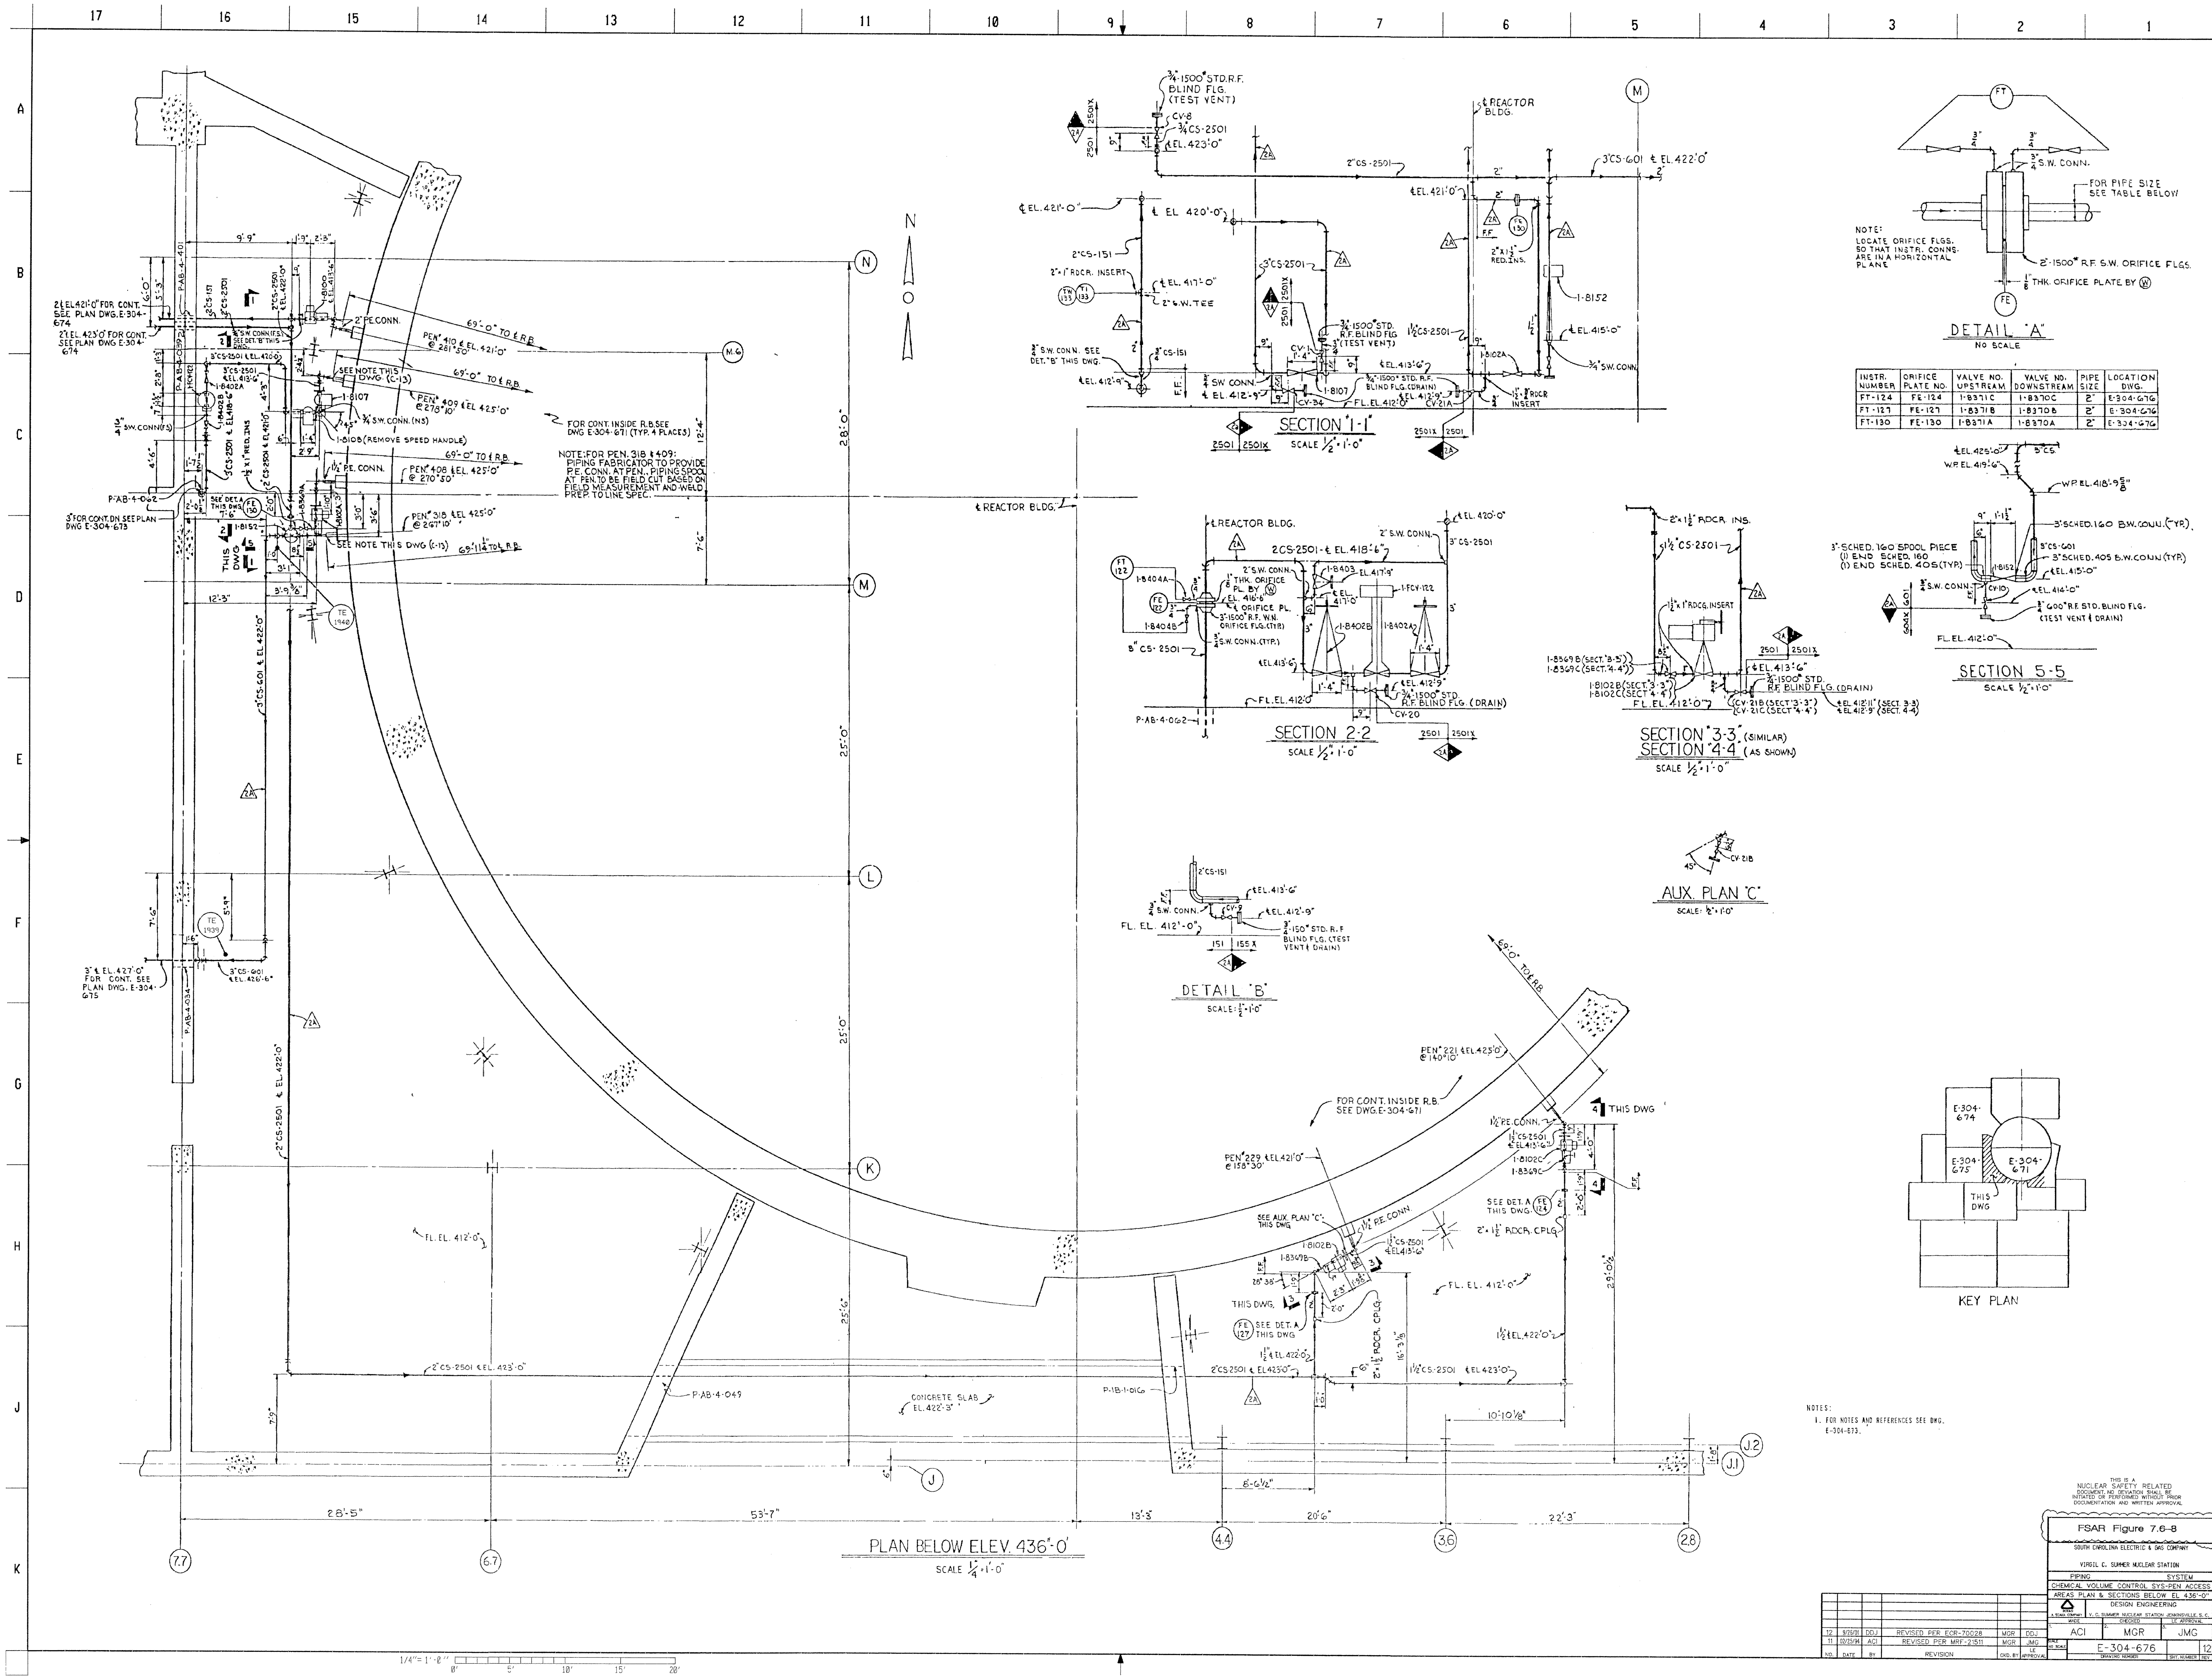

INSTR. NUMBER	ORIFICE PLATE NO.	VALVE NO. UPSTREAM	VALVE NO. DOWNSTREAM	PIPE SIZE	LOCATION DWG.
FT-124	FE-124	1-8371C	1-8370C	2"	E-304-676
FT-127	FE-127	1-8371B	1-8370B	2"	E-304-676
FT-130	FE-130	1-8371A	1-8370A	2"	E-304-676

NOTES:
1. FOR NOTES AND REFERENCES SEE DWG. E-304-673.

THIS IS A NUCLEAR SAFETY RELATED DOCUMENT. NO DEVIATION SHALL BE INITIATED OR PERFORMED WITHOUT PRIOR DOCUMENTATION AND WRITTEN APPROVAL

FSAR Figure 7.6-8

SOUTH CAROLINA ELECTRIC & GAS COMPANY
VIRGIL C. SUMMER NUCLEAR STATION
PIPING SYSTEM
CHEMICAL VOLUME CONTROL SYS-PEN ACCESS AREAS PLAN & SECTIONS BELOW EL 436'-0"
DESIGN ENGINEERING
V. C. SUMMER NUCLEAR STATION JENKINSVILLE, S. C.

NO.	DATE	BY	REVISION	CKD. BY	LE APPROVAL
12	9/26/01	DDJ	REVISED PER ECR-70028	MGR	DDJ
11	02/25/94	ACI	REVISED PER MRF-21511	MGR	JMG

MADE	CHECKED	LE APPROVAL
ACI	MGR	JMG

SCALE: NO SCALE — DRAWING NUMBER: E-304-676 — REV: 12

304676_0001.m DJ14998 Wednesday September 26 2001 07:21:56 AM EDT