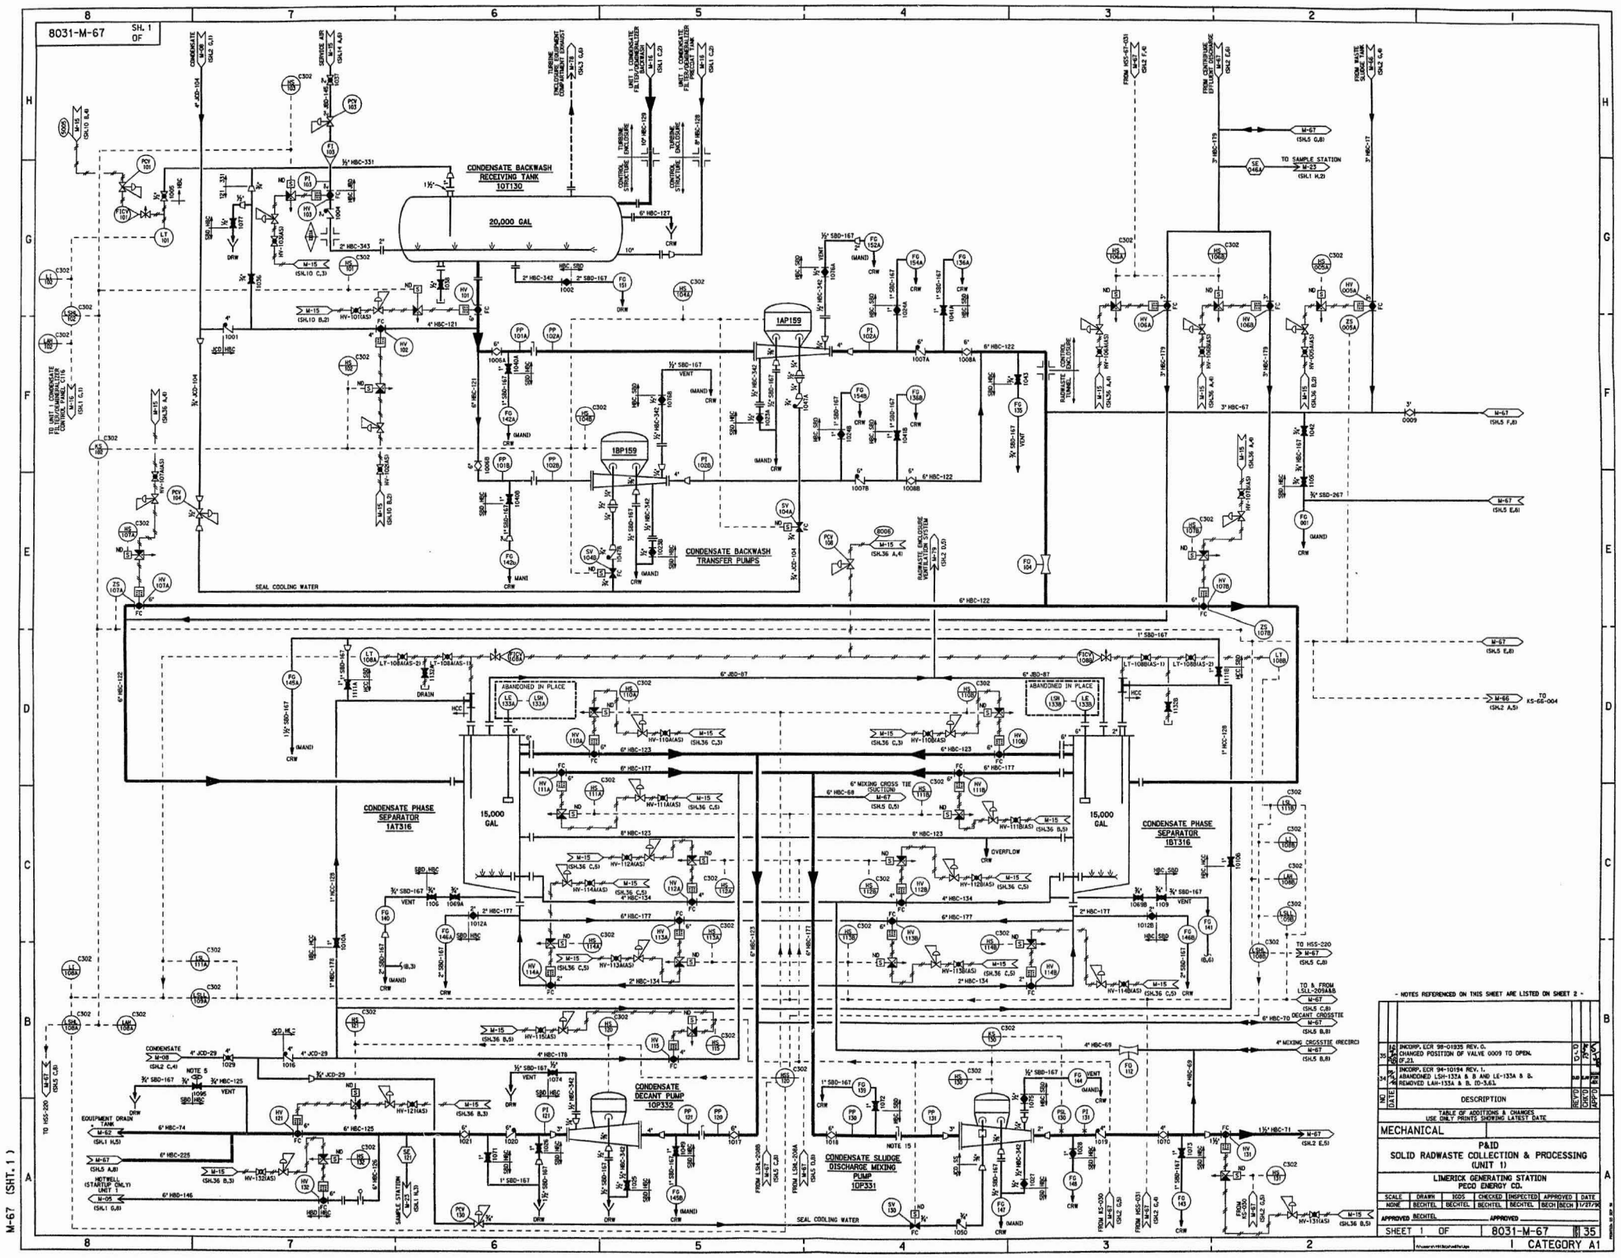
8031-M-67 SH. 1 OF
CONDENSATE BACKWASH RECEIVING TANK 10T130
20,000 GAL
CONDENSATE BACKWASH TRANSFER PUMPS
1AP159
1BP159
CONDENSATE PHASE SEPARATOR 1AT316
CONDENSATE PHASE SEPARATOR 1BT316
15,000 GAL
CONDENSATE DECANT PUMP 10PS332
CONDENSATE SLUDGE DISCHARGE MIXING PUMP 10PS331
SEAL COOLING WATER
TO SAMPLE STATION
ABANDONED IN PLACE
OVERFLOW
- NOTES REFERENCED ON THIS SHEET ARE LISTED ON SHEET 2 -
DESCRIPTION
MECHANICAL
P&ID
SOLID RADWASTE COLLECTION & PROCESSING (UNIT 1)
LIMERICK GENERATING STATION
PECO ENERGY CO.
SHEET 1 OF 8031-M-67
CATEGORY A1