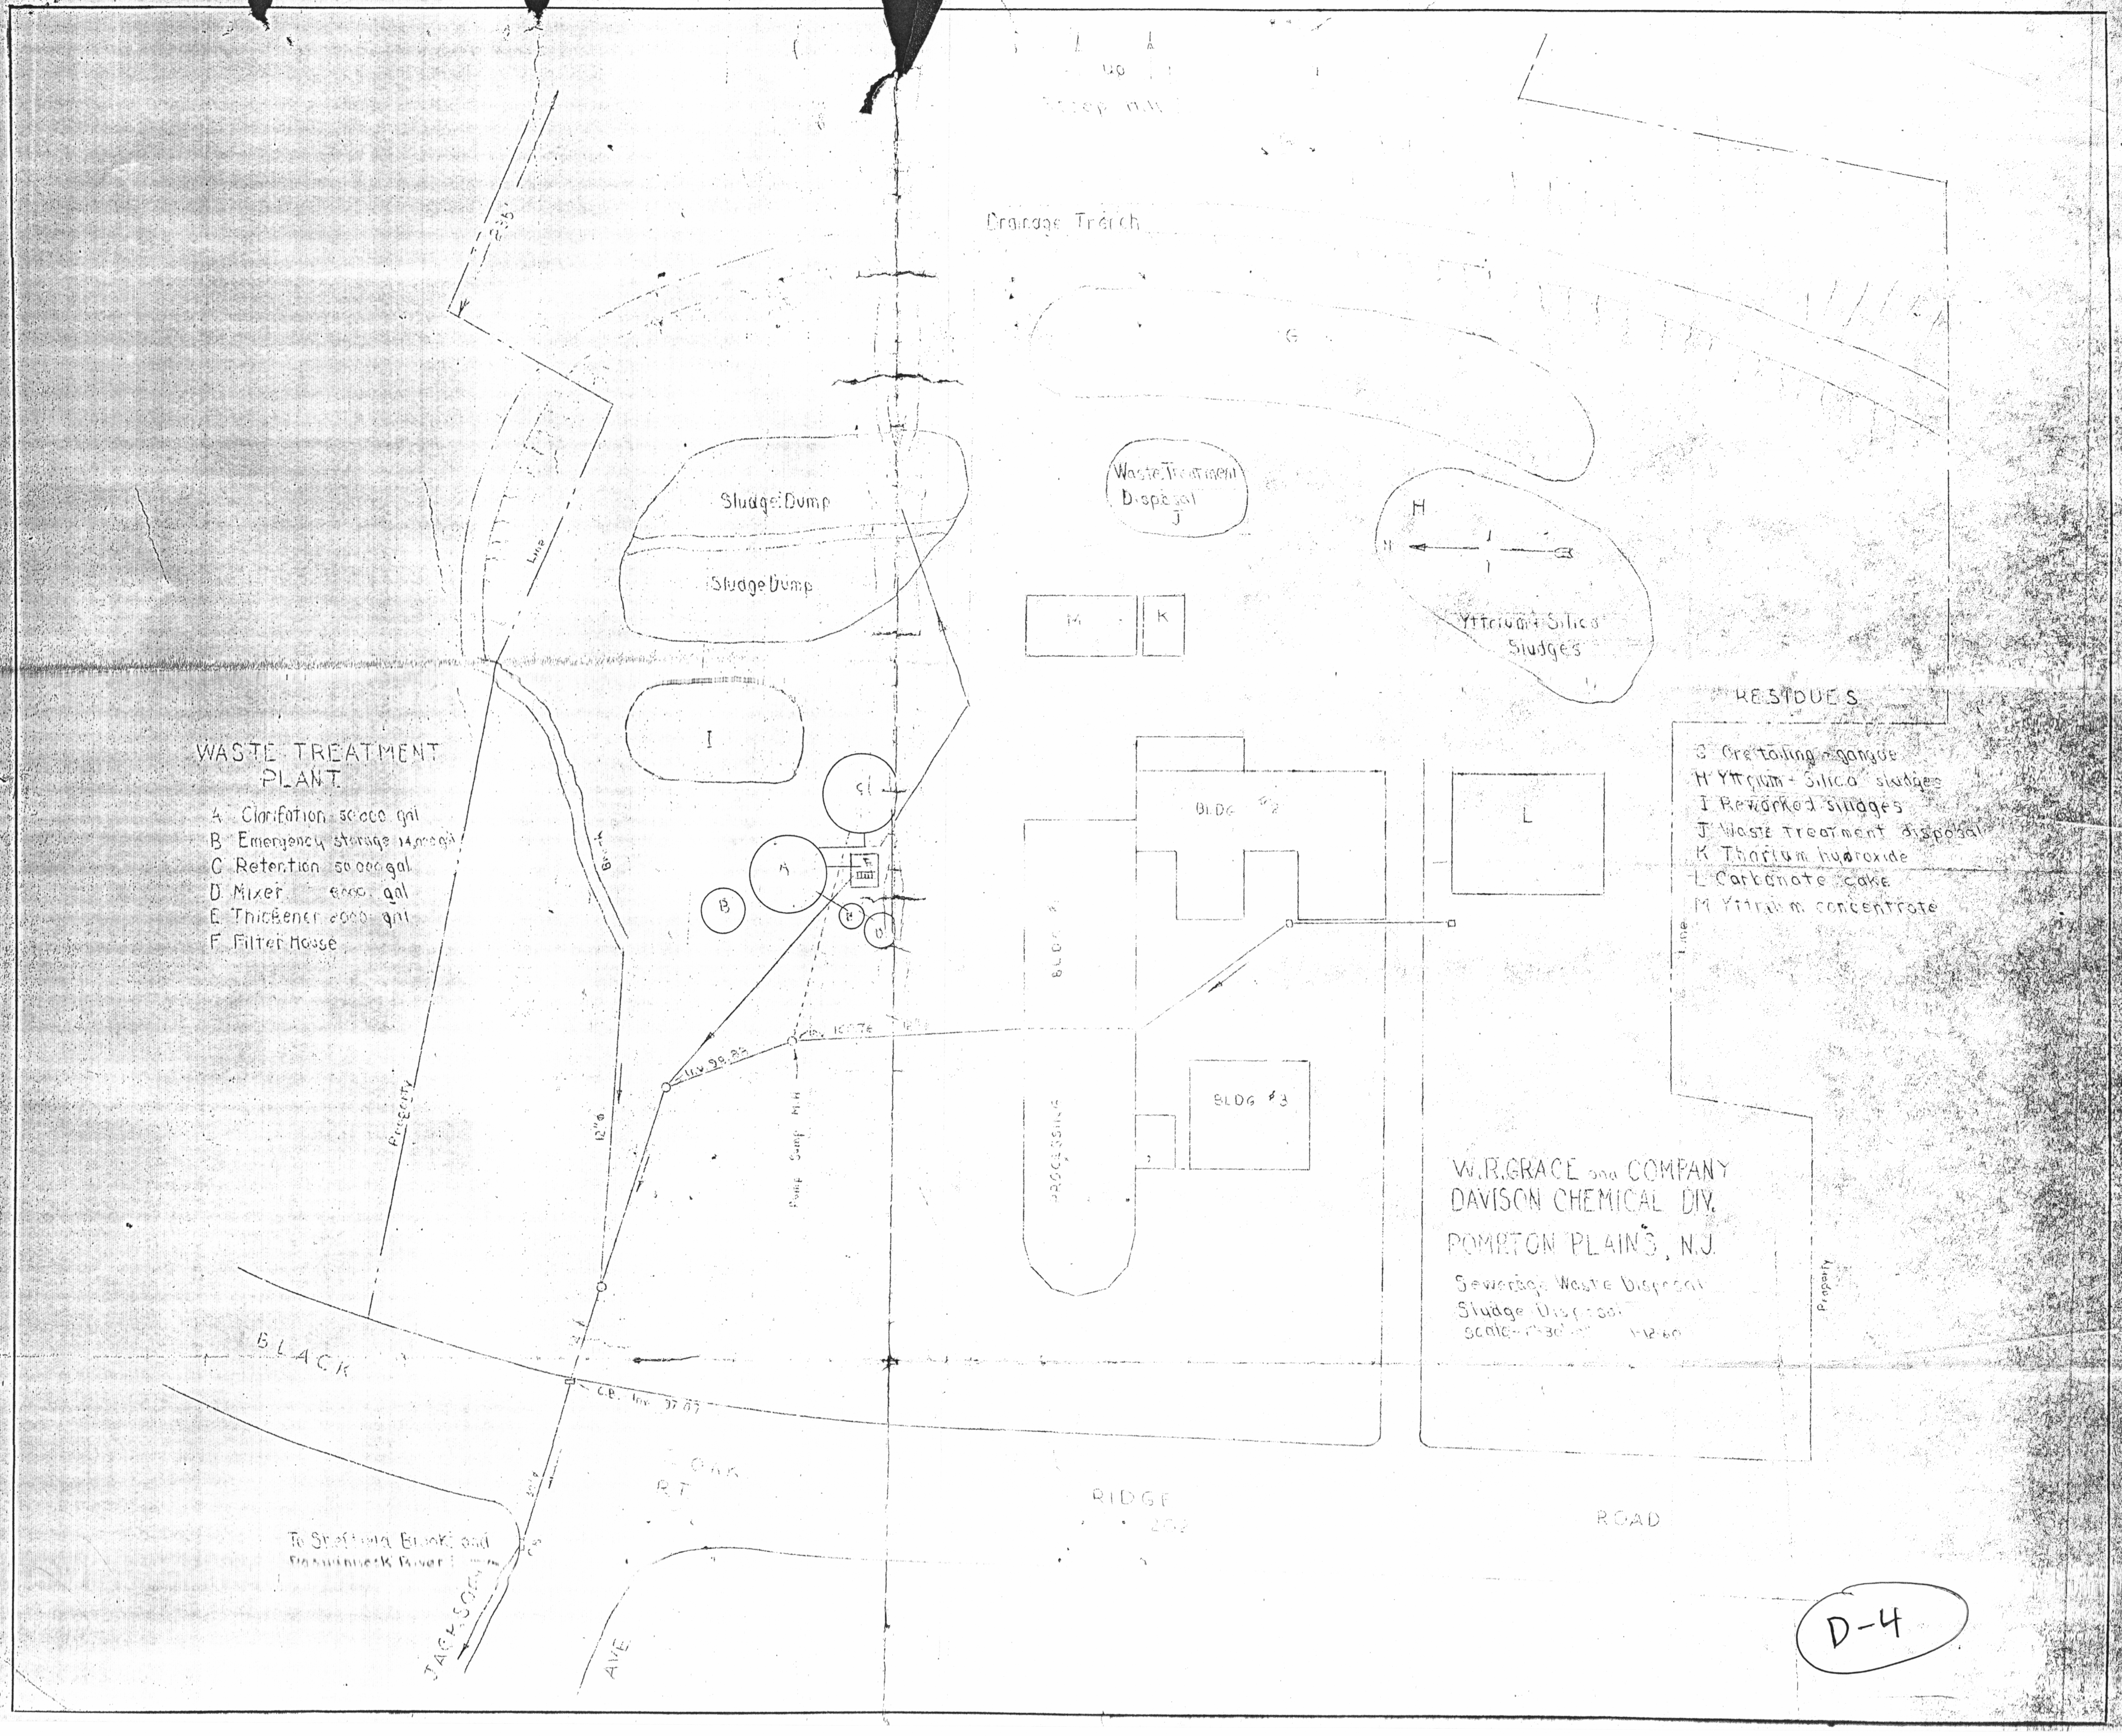
Drainage Trench
G
Sludge Dump
Sludge Dump
I
Waste Treatment Disposal J
M
K
H
Yttrium + Silica Sludges
L
BLDG #2
BLDG #3
BLDG
PROCESSING
A
B
C
D
E
F
Brook
12"⌀
Pump Sump M.H.
Property
Line
Property
BLACK
OAK
RT. 202
RIDGE
ROAD
JACKSON
AVE
To Stafford Brook and Pequannock River
WASTE TREATMENT PLANT
A Clarification 50,000 gal
B Emergency storage 14,000 gal
C Retention 50,000 gal
D Mixer 6000 gal
E Thickener 6000 gal
F Filter House
RESIDUES
G Ore tailing + gangue
H Yttrium + Silica sludges
I Reworked sludges
J Waste treatment disposal
K Thorium hydroxide
L Carbonate cake
M Yttrium concentrate
W.R. GRACE and COMPANY
DAVISON CHEMICAL DIV.
POMPTON PLAINS, N.J.
Sewerage Waste Disposal
Sludge Disposal
scale- 1"=30' 1-12-60

D-4