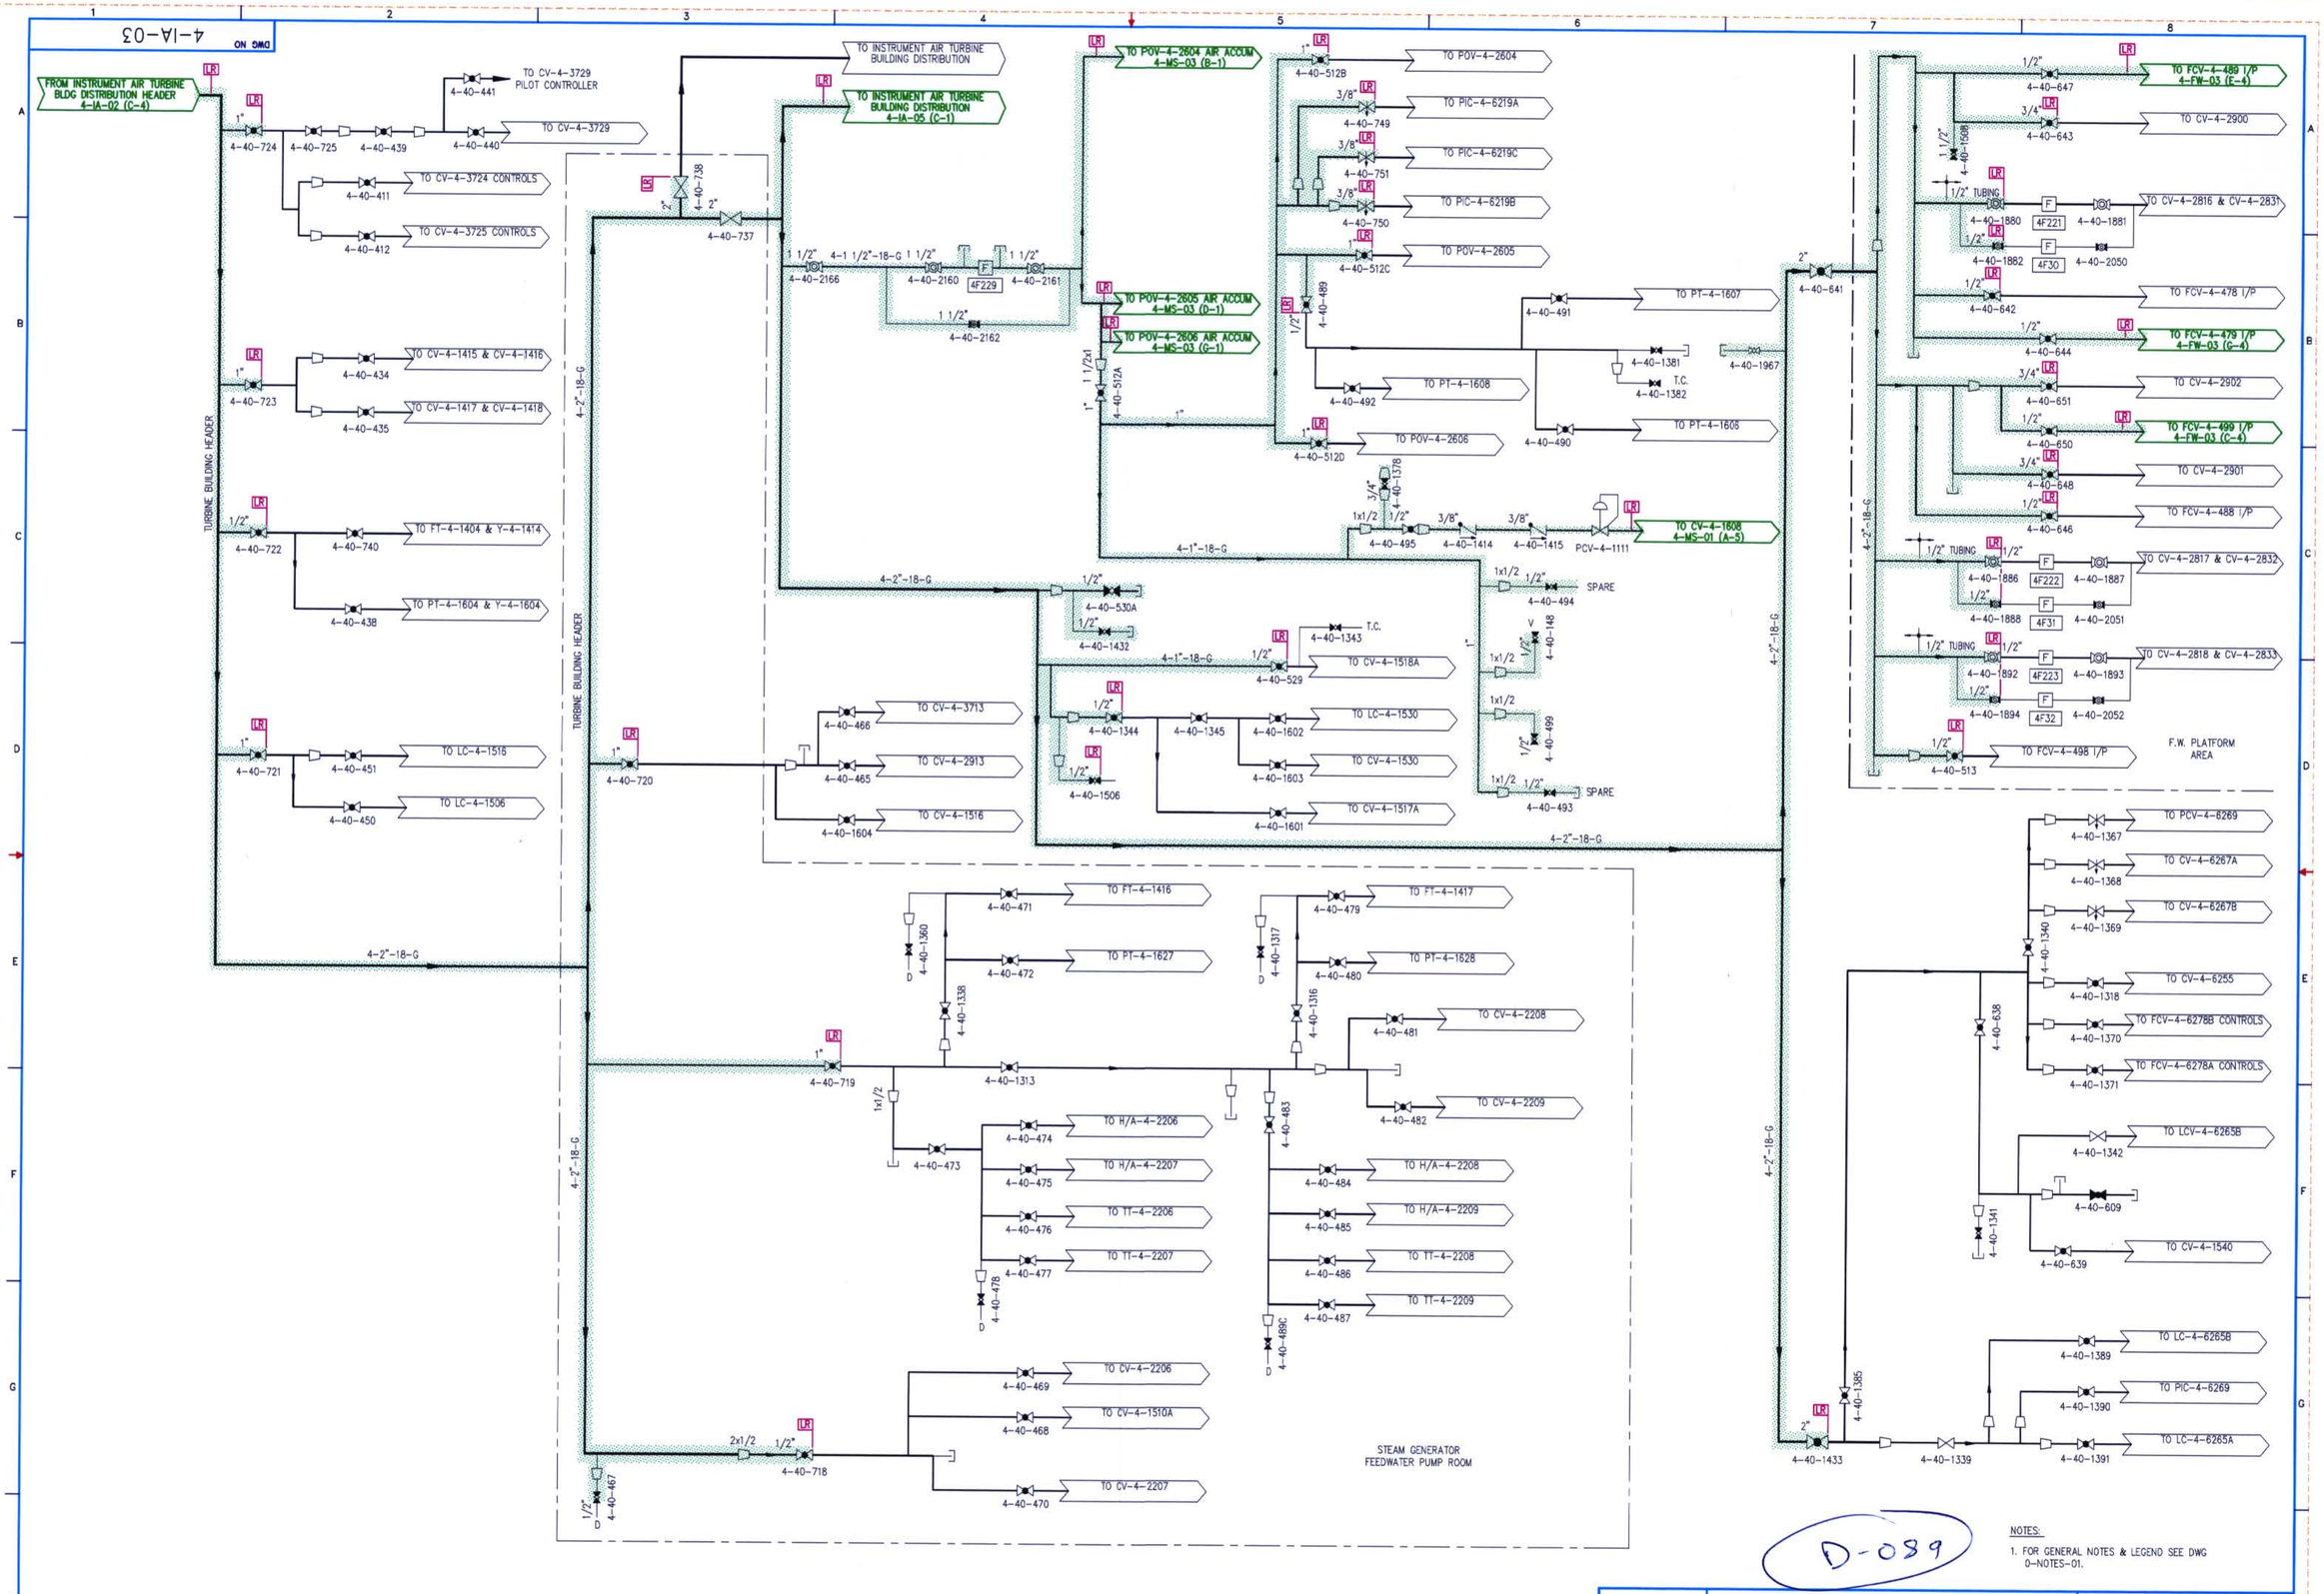

D-089

NOTES:

1. FOR GENERAL NOTES & LEGEND SEE DWG 0-NOTES-01.

FPL	INSTRUMENT AIR	FLORIDA POWER & LIGHT TURKEY POINT NUCLEAR UNIT 4 LICENSE RENEWAL BOUNDARY DRAWING
		DRAWING NUMBER: 4-IA-03 — REVISION: 0

4IA03.DWG